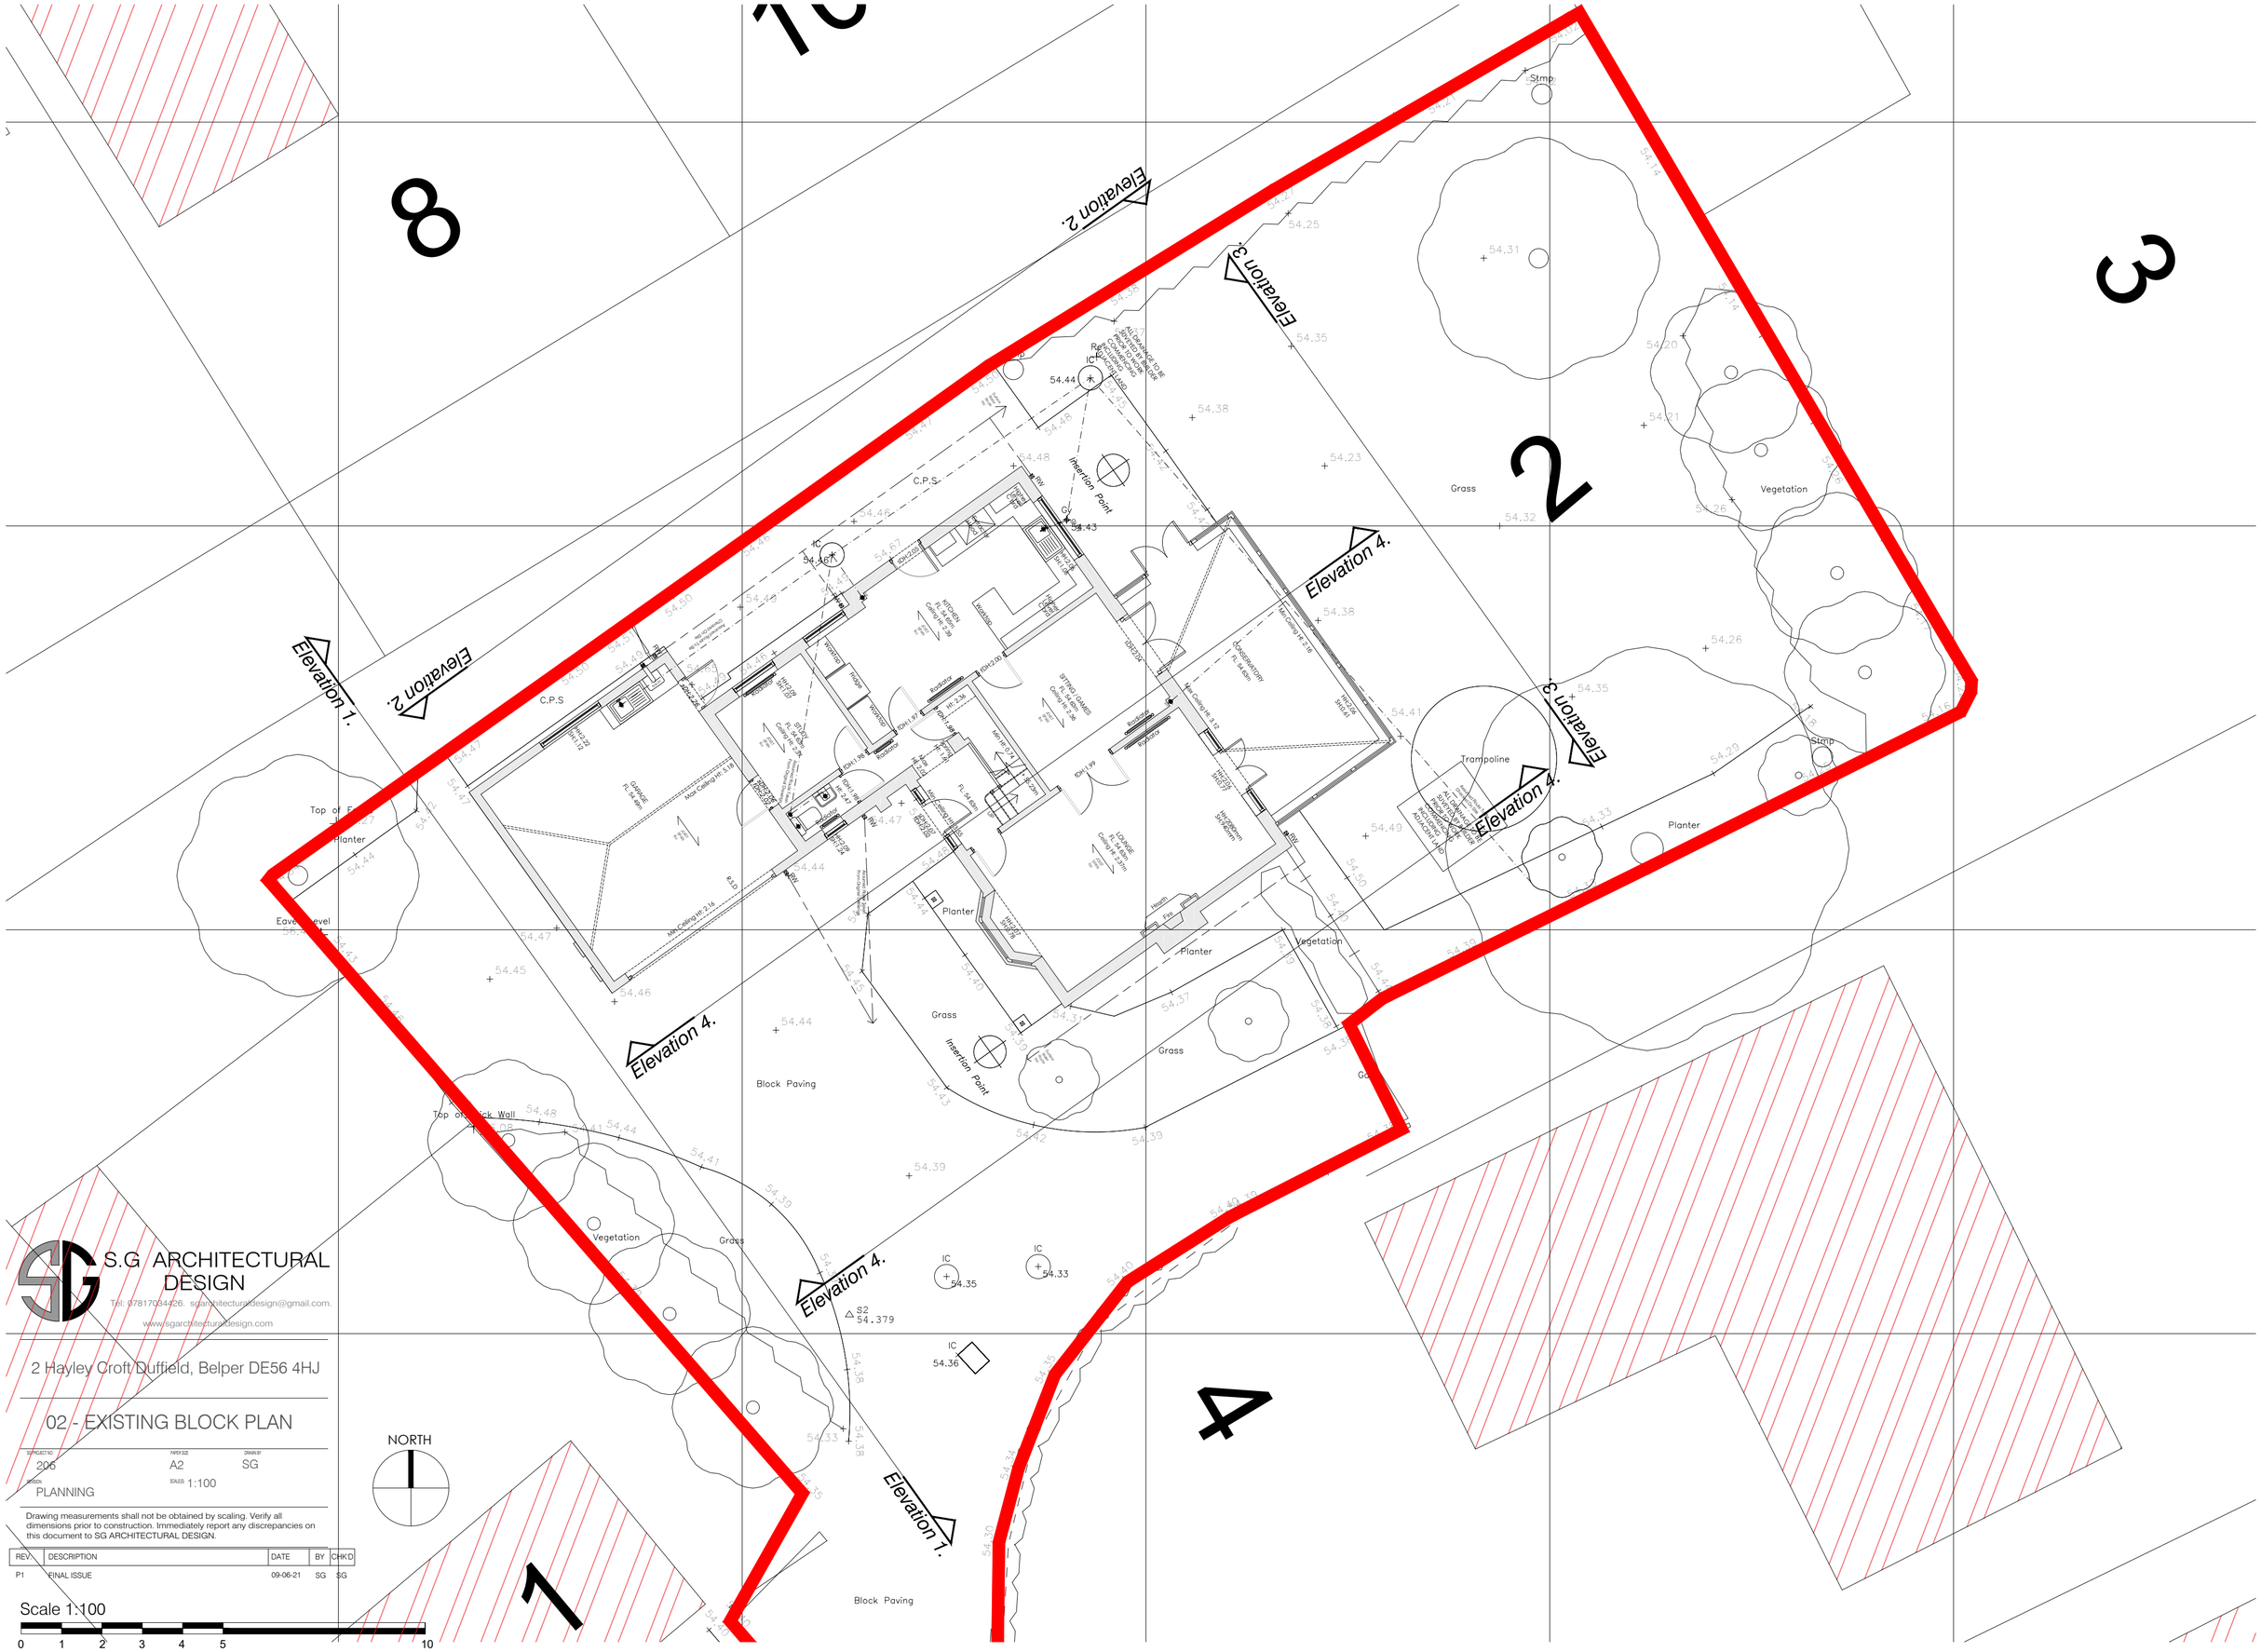

8
2
3
4
1
Elevation 1.
Elevation 2.
Elevation 2.
Elevation 3.
Elevation 4.
Elevation 4.
Elevation 3.
Elevation 4.
Elevation 4.
Elevation 1.
Insertion Point
Insertion Point
C.P.S.
C.P.S
GARAGE FL 54.44m
KITCHEN FL 54.44m Ceiling Ht 2.38
UTILITY FL 54.44m Ceiling Ht 2.38
STAIRS FL 54.44m Ceiling Ht 2.38
STAIRS FL 54.44m Ceiling Ht 2.38
STAIRS