
Scale 1:50

0 1 2 3 4 5

ALL DRAINAGE TO BE SUVEYED BY BUILDER PRIOR TO WORK COMMENCING INCLUDING ADJACENT LAND

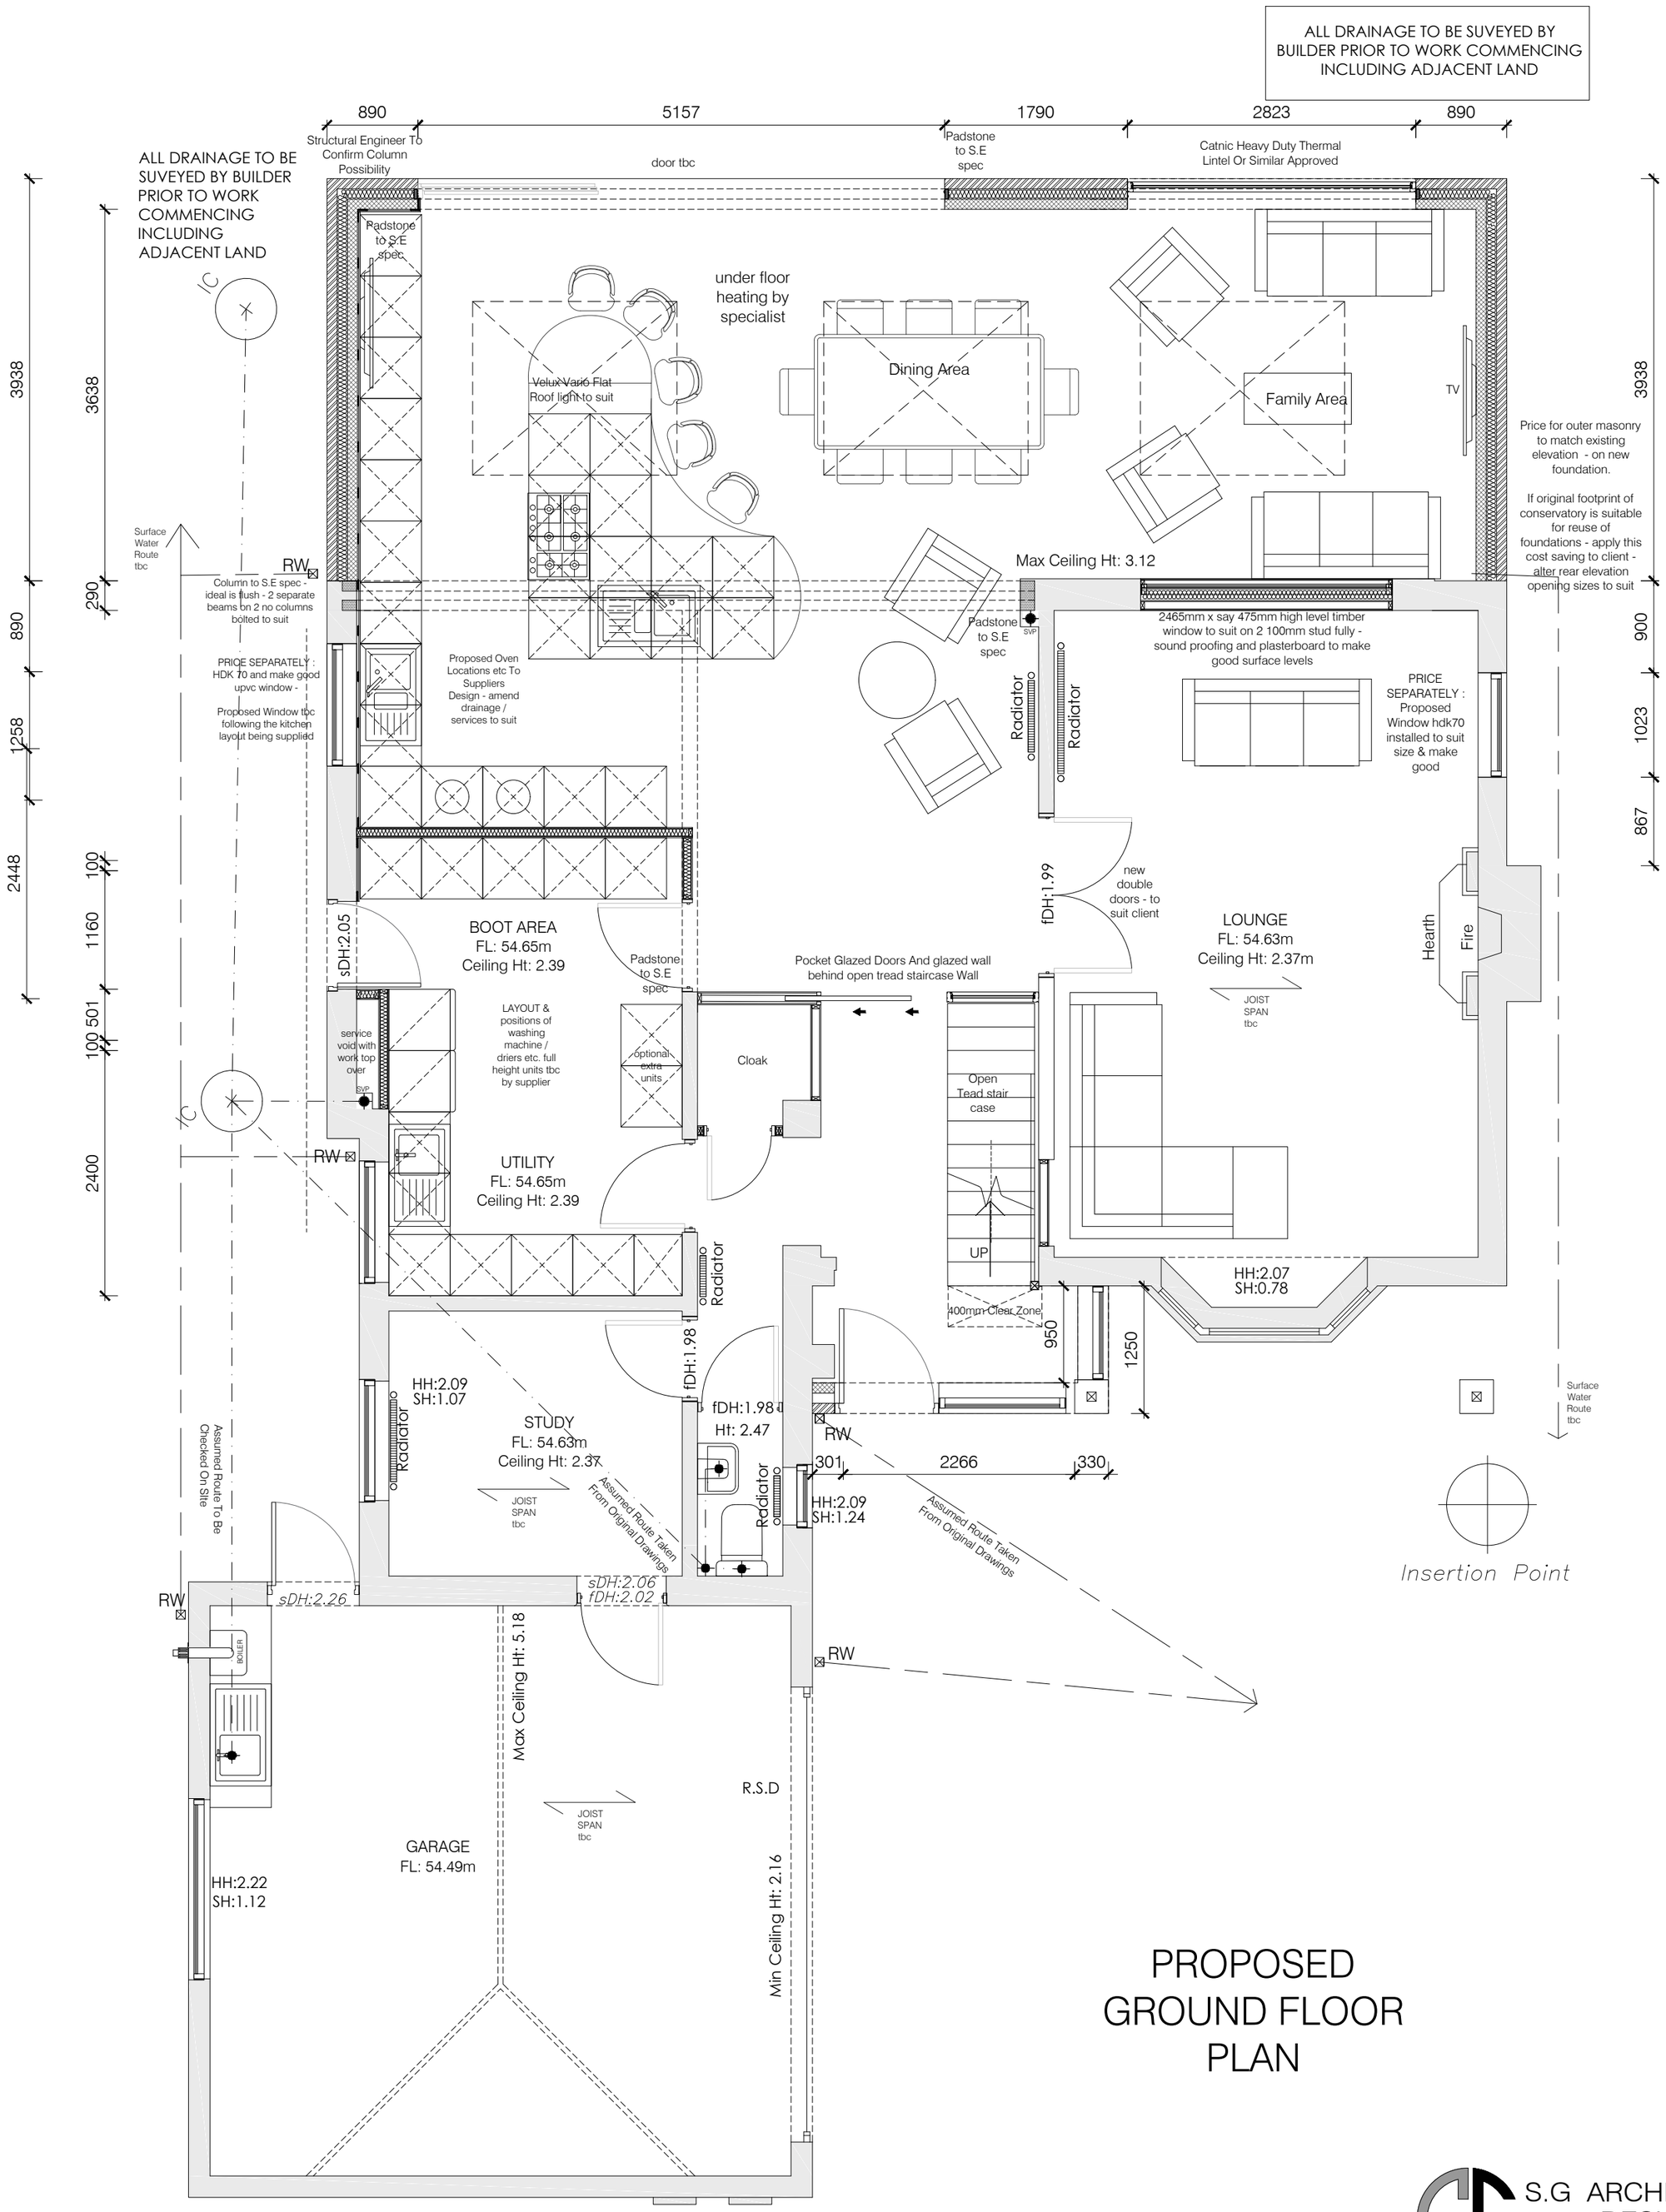

PROPOSED GROUND FLOOR PLAN

S.G ARCHITECTURAL DESIGN

Tel: 07817034426. sgarchitecturaldesign@gmail.com.

www.sgarchitecturaldesign.com

2 Hayley Croft Duffield, Belper DE56 4HJ

10 - PROPOSED PLANS - GF

SG PROJECT NO.	PAPER SIZE	DRAWN BY
205	A2	SG
REVISION	SCALE(S)	
PLANNING	1:50	

Drawing measurements shall not be obtained by scaling. Verify all dimensions prior to construction. Immediately report any discrepancies on this document to SG ARCHITECTURAL DESIGN.

REV.	DESCRIPTION	DATE	BY	CHK'D
P1	FINAL ISSUE	09-06-21	SG	SG