
Existing Elevations - scale 1:100



Existing Front Elevation




Existing Rear Elevation

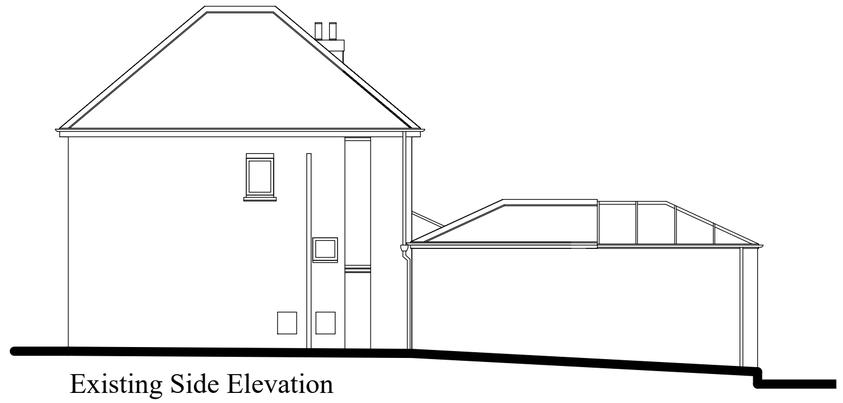

Existing Side Elevation



Existing Ground Floor Plan

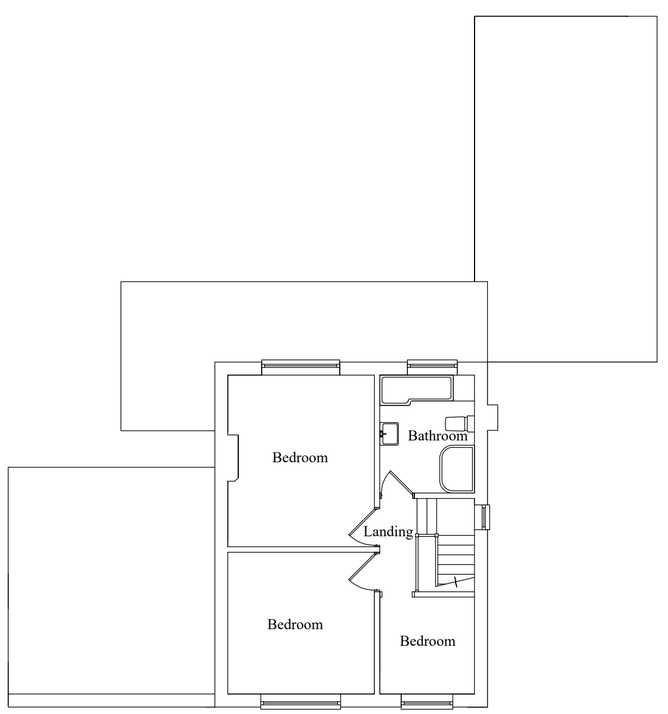

Existing First Floor Plan



Existing Side Elevation

Existing Floor Plans - scale 1:50

Client: Mr & Mrs Madden	Scale: 1:100 & @ A2
Job Add.: 48 Church Street, Horsley, Derby. DE21 5BP	Date: June 2021 / Rev: -
Dwg Title: Existing Floor Plans & Elevations	Dwg No: 2021-06-42-02