
Proposed Elevations - scale 1:50




Proposed Rear Elevation


Proposed steps up to the raised patio space.

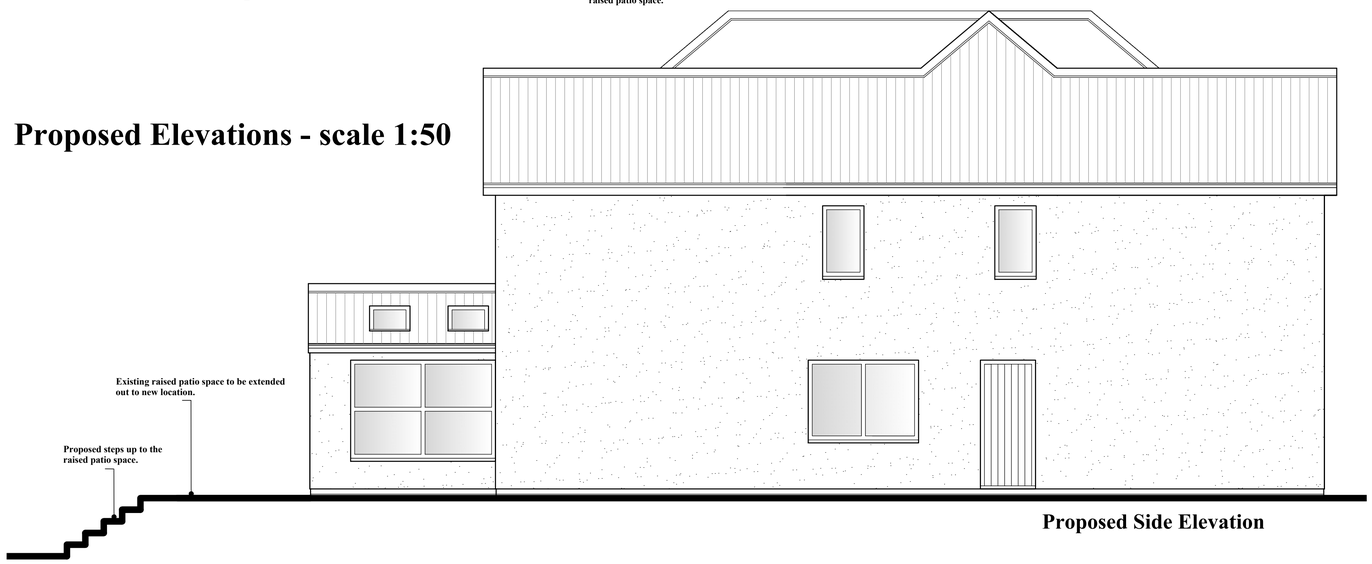

Proposed Side Elevation

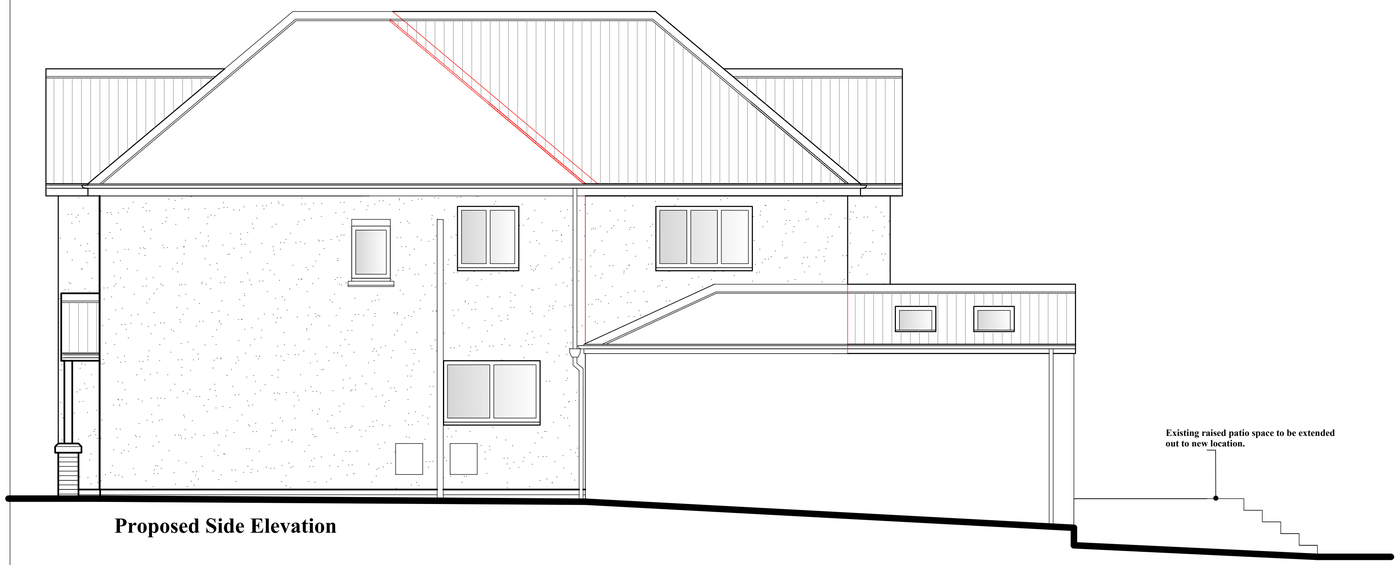

Proposed Side Elevation

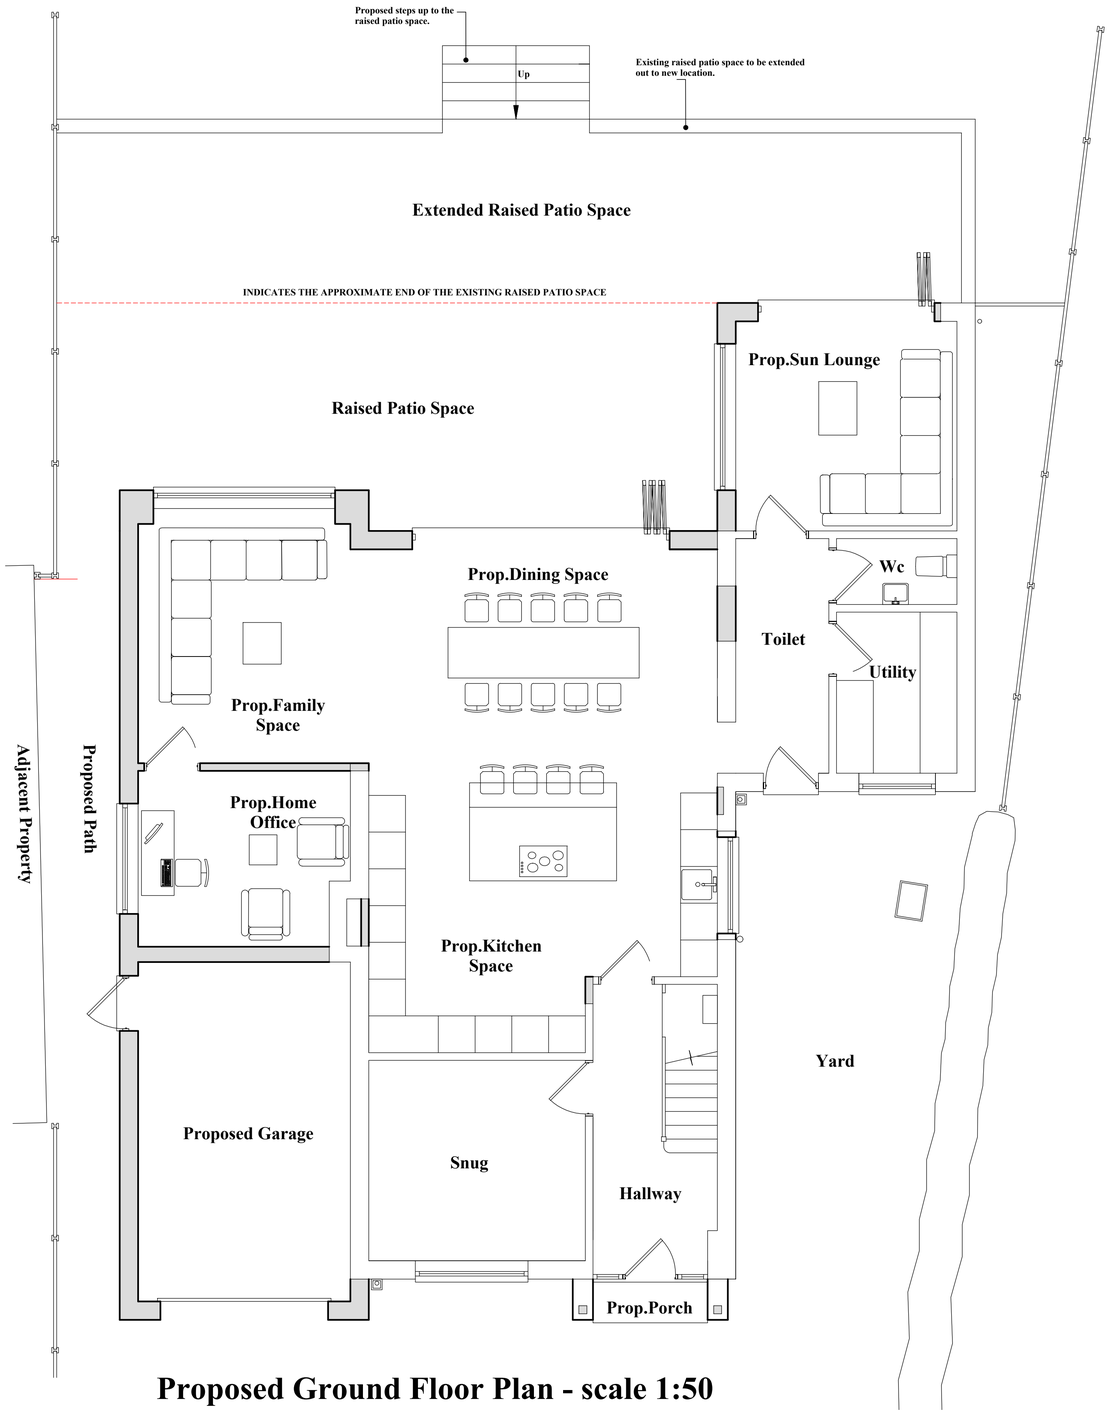

Proposed Ground Floor Plan - scale 1:50

Client: Mr & Mrs Madden	Scale: 1:50 @ A1
Job Add.: 48 Church Street, Horsley, Derby. DE21 5BP	Date: June 2021 / Rev: -
Dwg Title: Proposals for Raised Patio Space	Dwg No: 2021-06-42-04