


3 Proposed South Elevation

Scale: 1 : 100

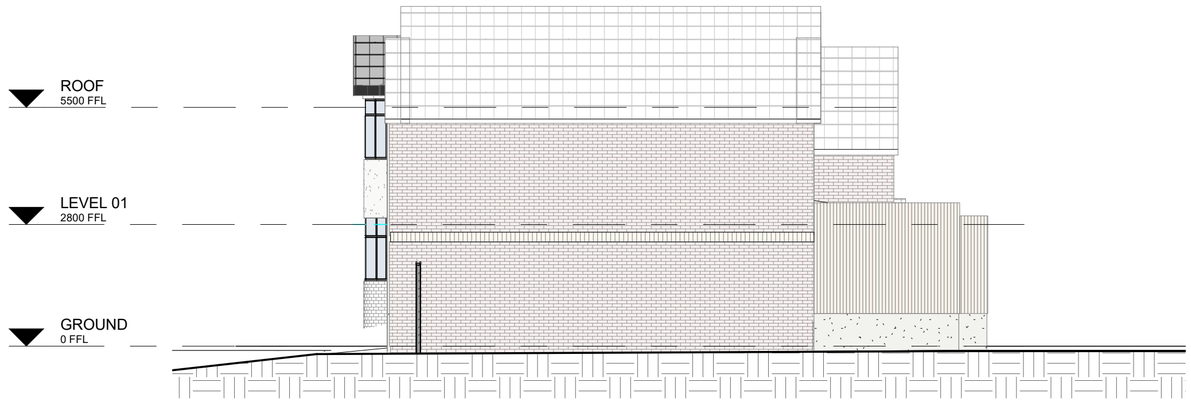


1 Proposed East Elevation

Scale: 1 : 100



2 Proposed North Elevation

Scale: 1 : 100

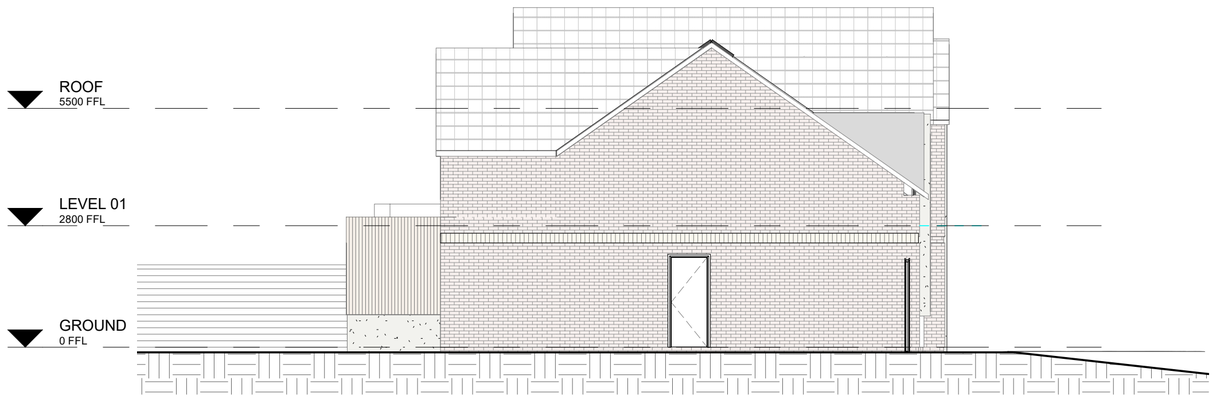

4 Proposed West Elevation

Scale: 1 : 100

All dimensions to be verified on site. Do not scale this drawing. All discrepancies to be clarified with project Architect.

This drawing is the property of ATL Studio and is issued on the condition it is not reproduced, retained or disclosed to any unauthorised person, either wholly or in part without written consent of ATL Studio Ltd.

Ordnance Survey material is used with the permission of The Controller of HMSO, Crown copyright AR 519670.

The CDM hazard management procedures for the ATL Studio aspects of the design of this project are to be found on the "ATL Studio - Designer's Hazard Identification and Management Sheet" and/or drawings. The full project design teams comprehensive set of hazard management procedures are available from the Principle Designer/Safety Coordinator appointed for the project.

Rev	Date	Description	By	Chk'd
A01	18.06.21	PLANNING ISSUE	AT	AT

ATL

Client
Client Name English

Project
Heanor Road

Address
205 Heanor Road
Heanor
Derbyshire

Drawing Title
Proposed Elevations Simplified

Drawn By AT | Checked By AT

Project No. | Drawing No.

21_008 ATL-MA-08-AL06

PLANNING

Scale 1 : 100 | Sheet Size A2 | Rev A01

Date May 2021

43 Crocby Road, West Bridgford
NG2 5GG, Nottingham, UK

T: +44 (0)7805 262842
E: Andy@atlstudio.co.uk