



SIDE (WEST) ELEVATION
1:50 @ A1

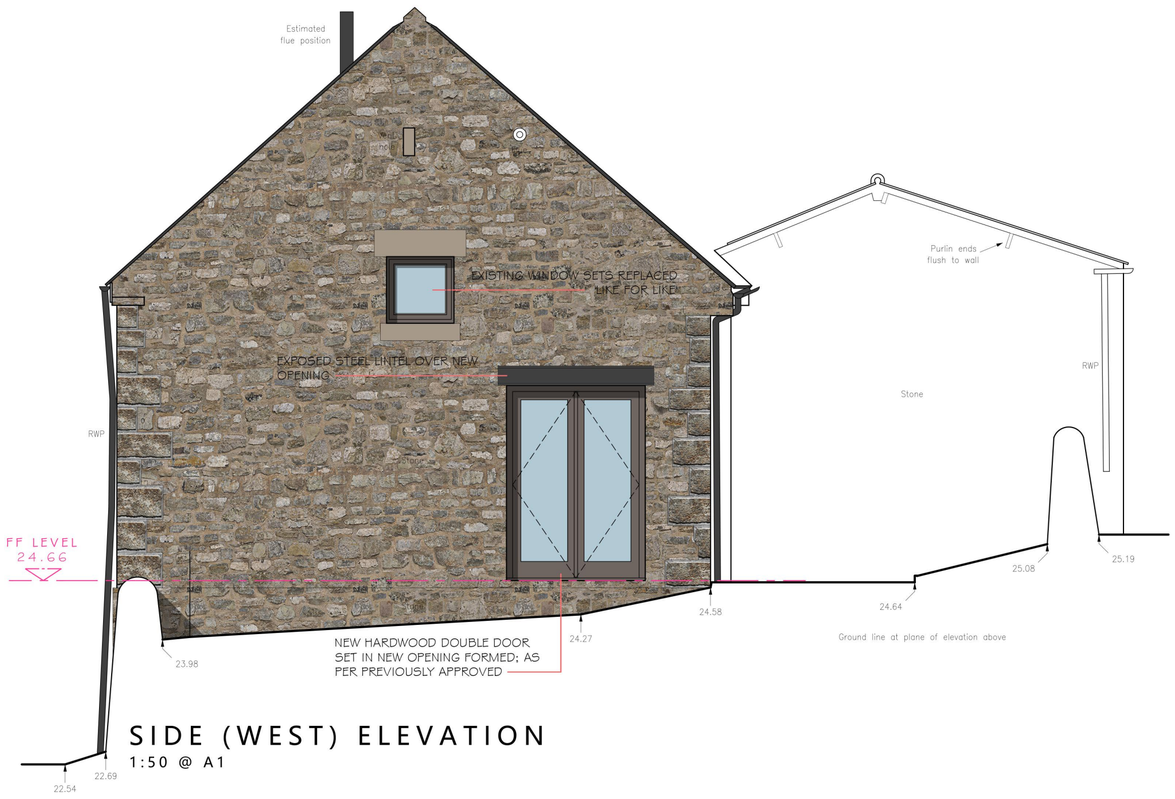


FRONT (NORTH) ELEVATION
1:50 @ A1

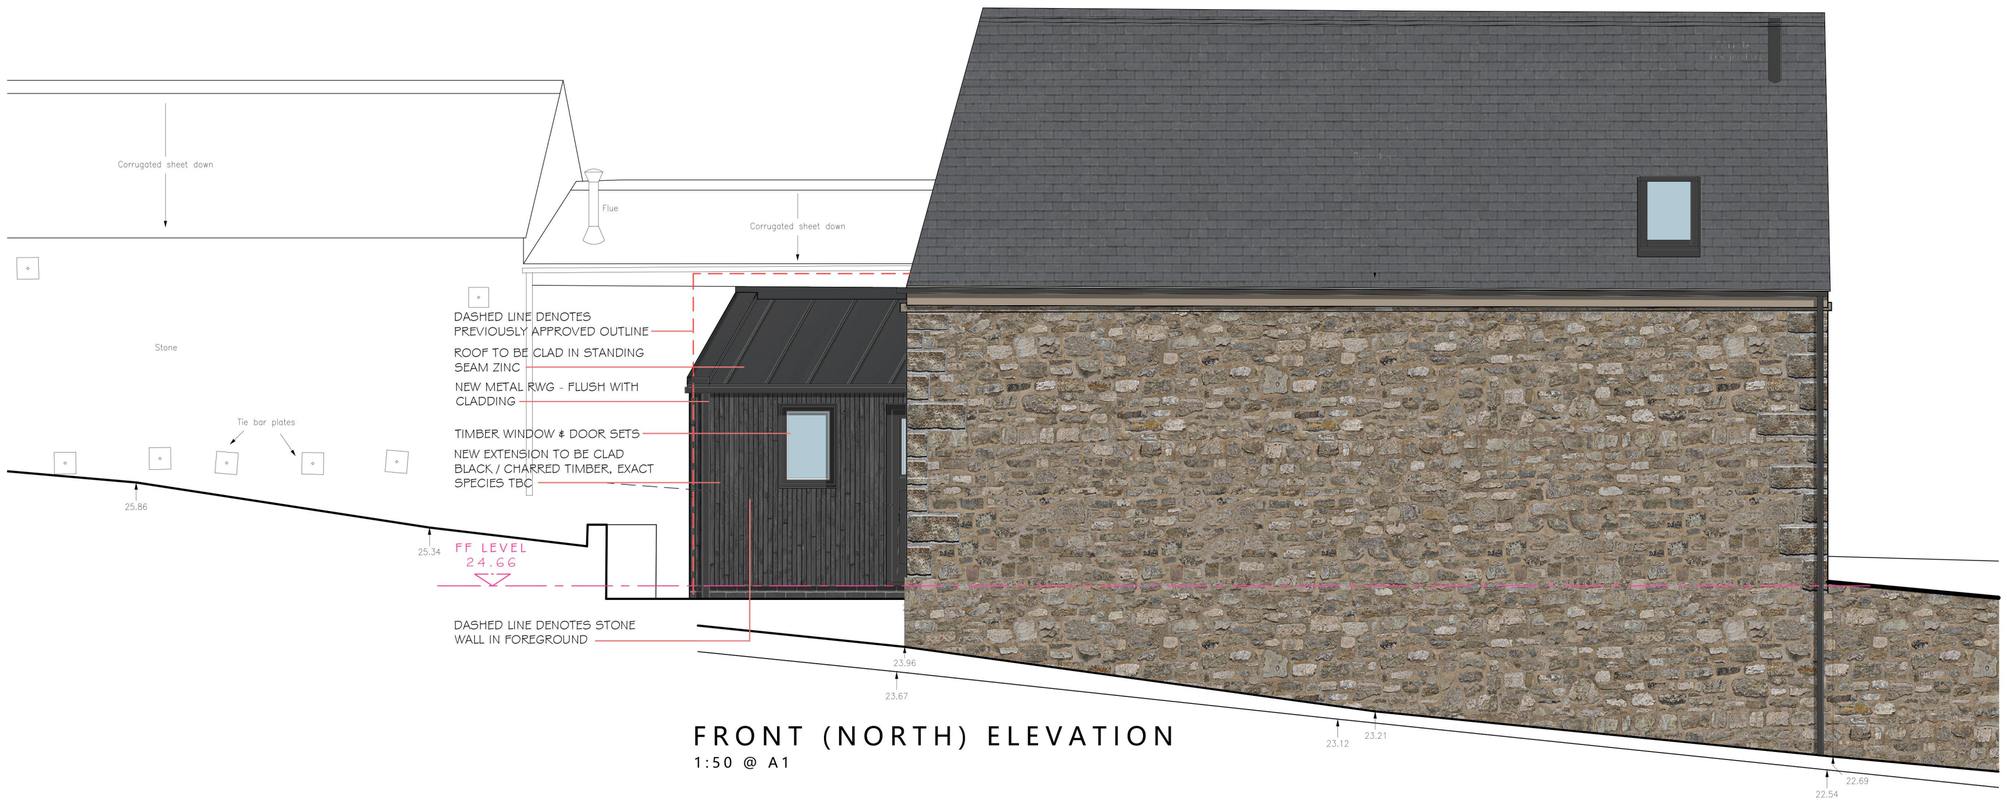

REAR (SOUTH) ELEVATION
1:50 @ A1



SIDE (EAST) ELEVATION
1:50 @ A1

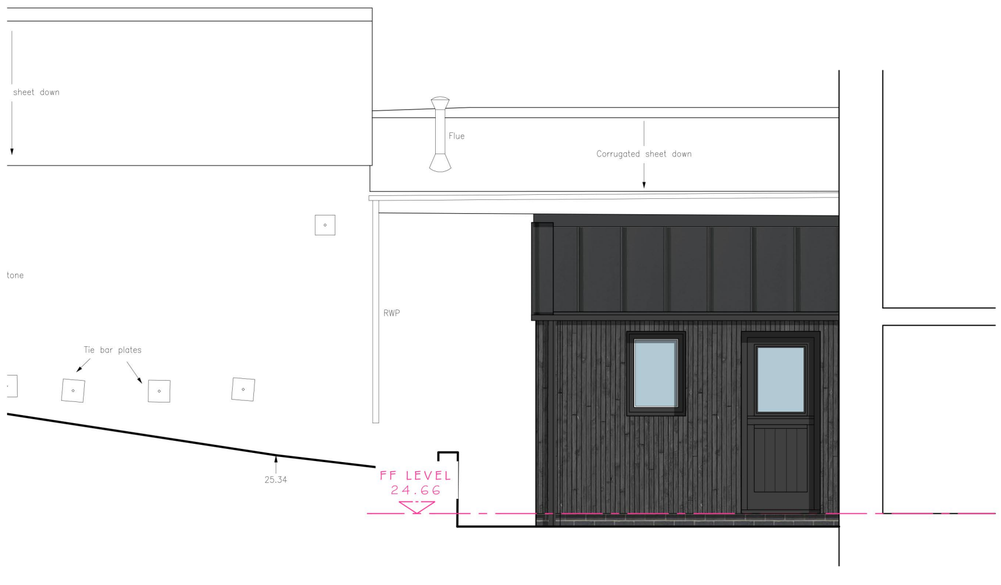

EXTENSION ISOLATED; FRONT ELEVATION
1:50 @ A1



EXTENSION ISOLATED; SIDE ELEVATION
1:50 @ A1

Revisions:

Rev A: 21.05.21 - Porch Door & Cart Door design amended

GREY RICHARDS TROWELL ARCHITECTURE

Address: 1-3 Greenhill, Wirksworth, Derbyshire, DE4 4EN
Tel: 01629 825491
Email: info@grtarchitecture.co.uk
Website: www.grtarchitecture.co.uk

Client:	Mr & Mrs Henderson		
Project:	Side Extension		
Address:	Walnut Cottage, Ashleyhay		
Drawing:	003 - As Proposed Elevations		
Dwg No:	003	Date:	30.11.2020
Scale:	1:50	Paper size:	A1
RIBA Stage:	003		

Please Note:

Drawings up to RIBA Work Stage 4 are not sufficiently detailed for construction

DO NOT SCALE DRAWING

© Grey Richards Trowell Architecture all rights reserved