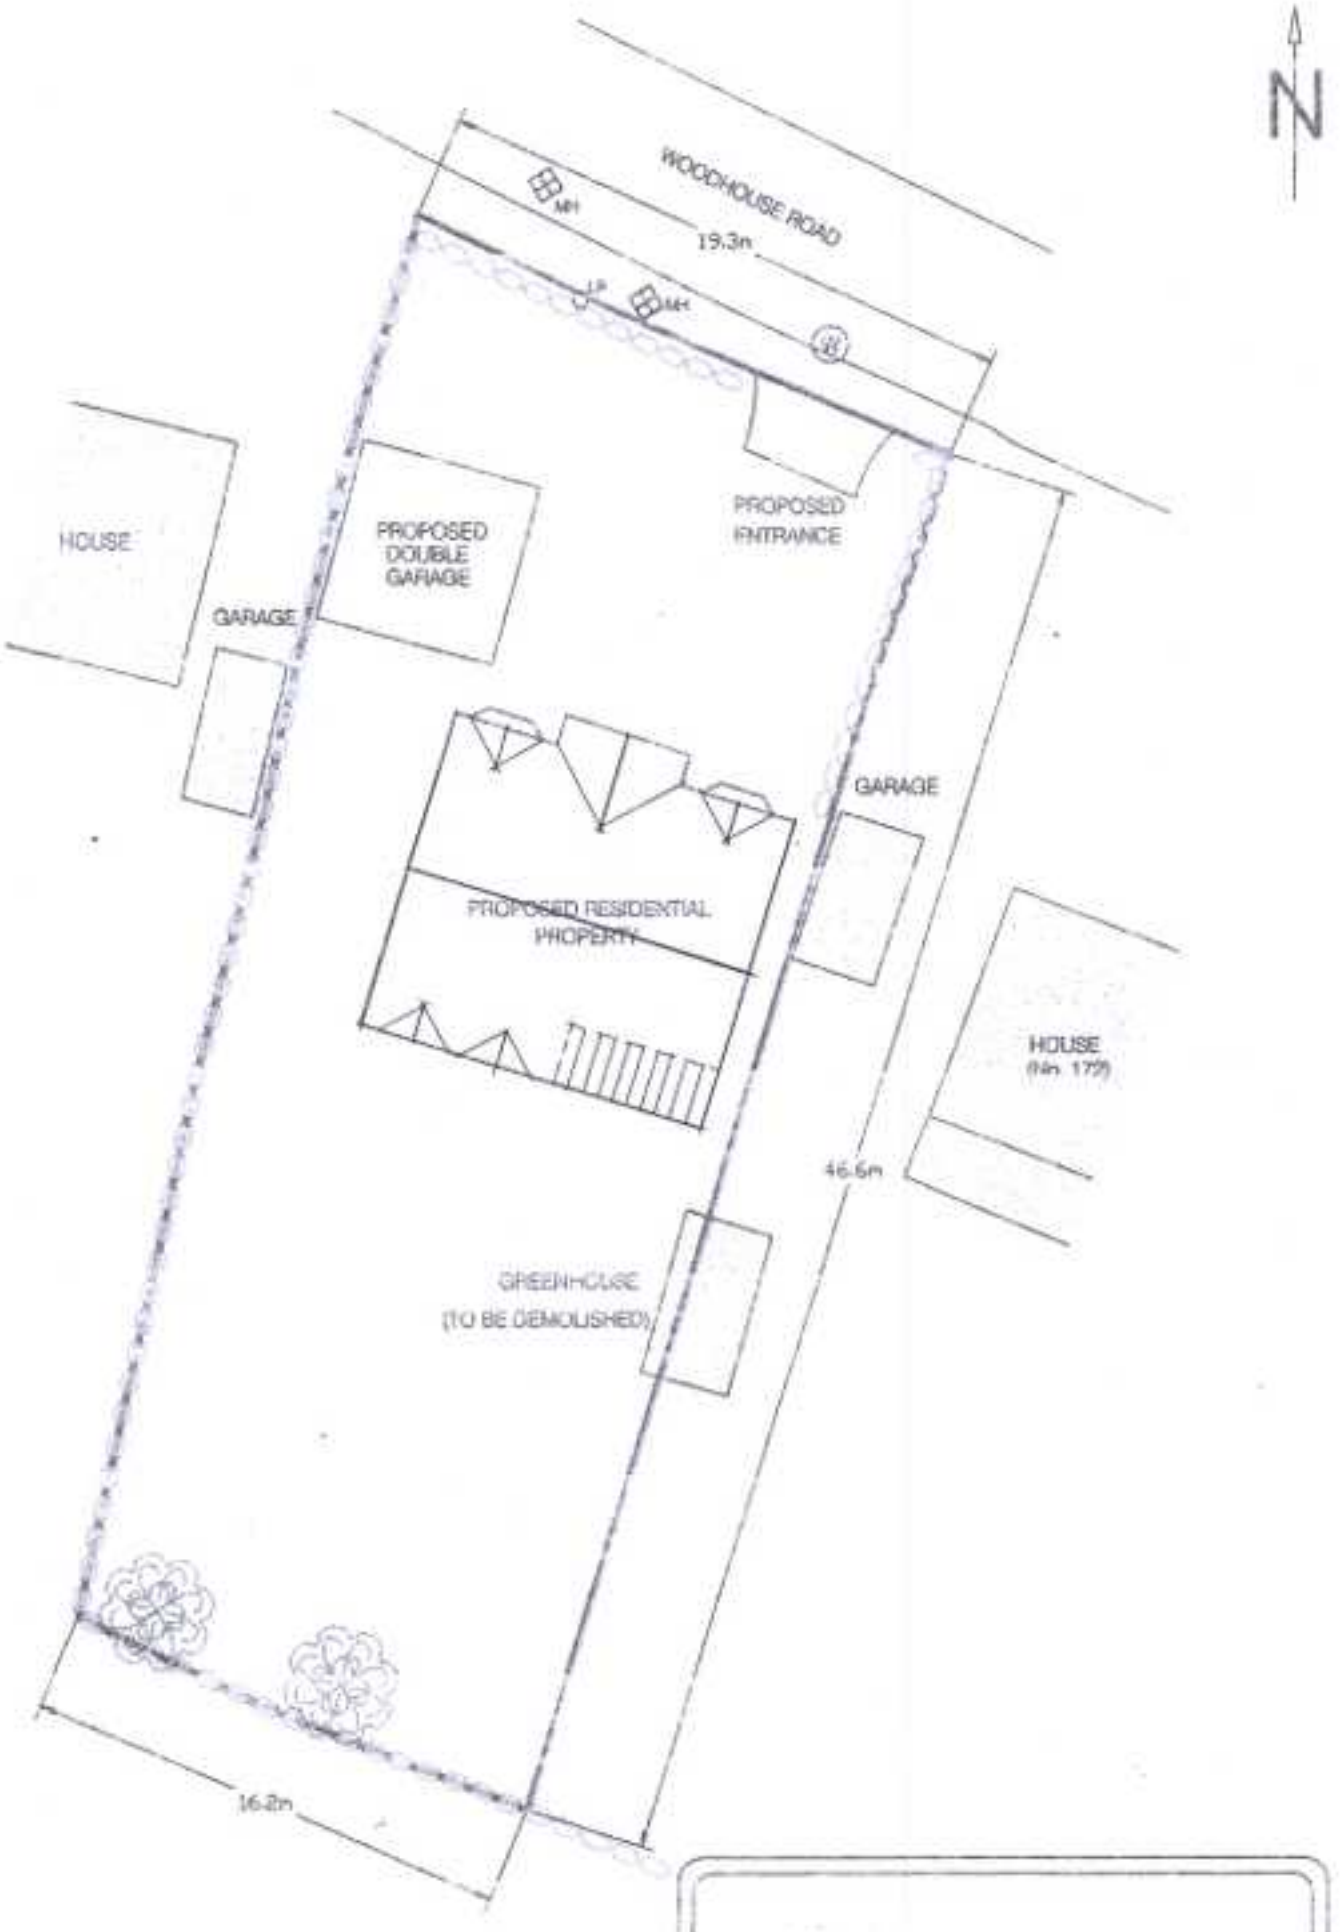

N
WOODHOUSE ROAD
MH
19.3m
MH
HOUSE
PROPOSED DOUBLE GARAGE
PROPOSED ENTRANCE
GARAGE
GARAGE
PROPOSED RESIDENTIAL PROPERTY
HOUSE (No. 173)
46.6m
GREENHOUSE (TO BE DEMOLISHED)
16.2m

SCALE : 1:250