
REAR GARDEN

KEY

A - PLANNED DEVELOPMENT - PLAYHOUSE - PITCHED ROOF HEIGHT 4003mm
B - PLANNED DEVELOPMENT - SHED - PITCHED ROOF HEIGHT 2950mm
⊗ - TREE

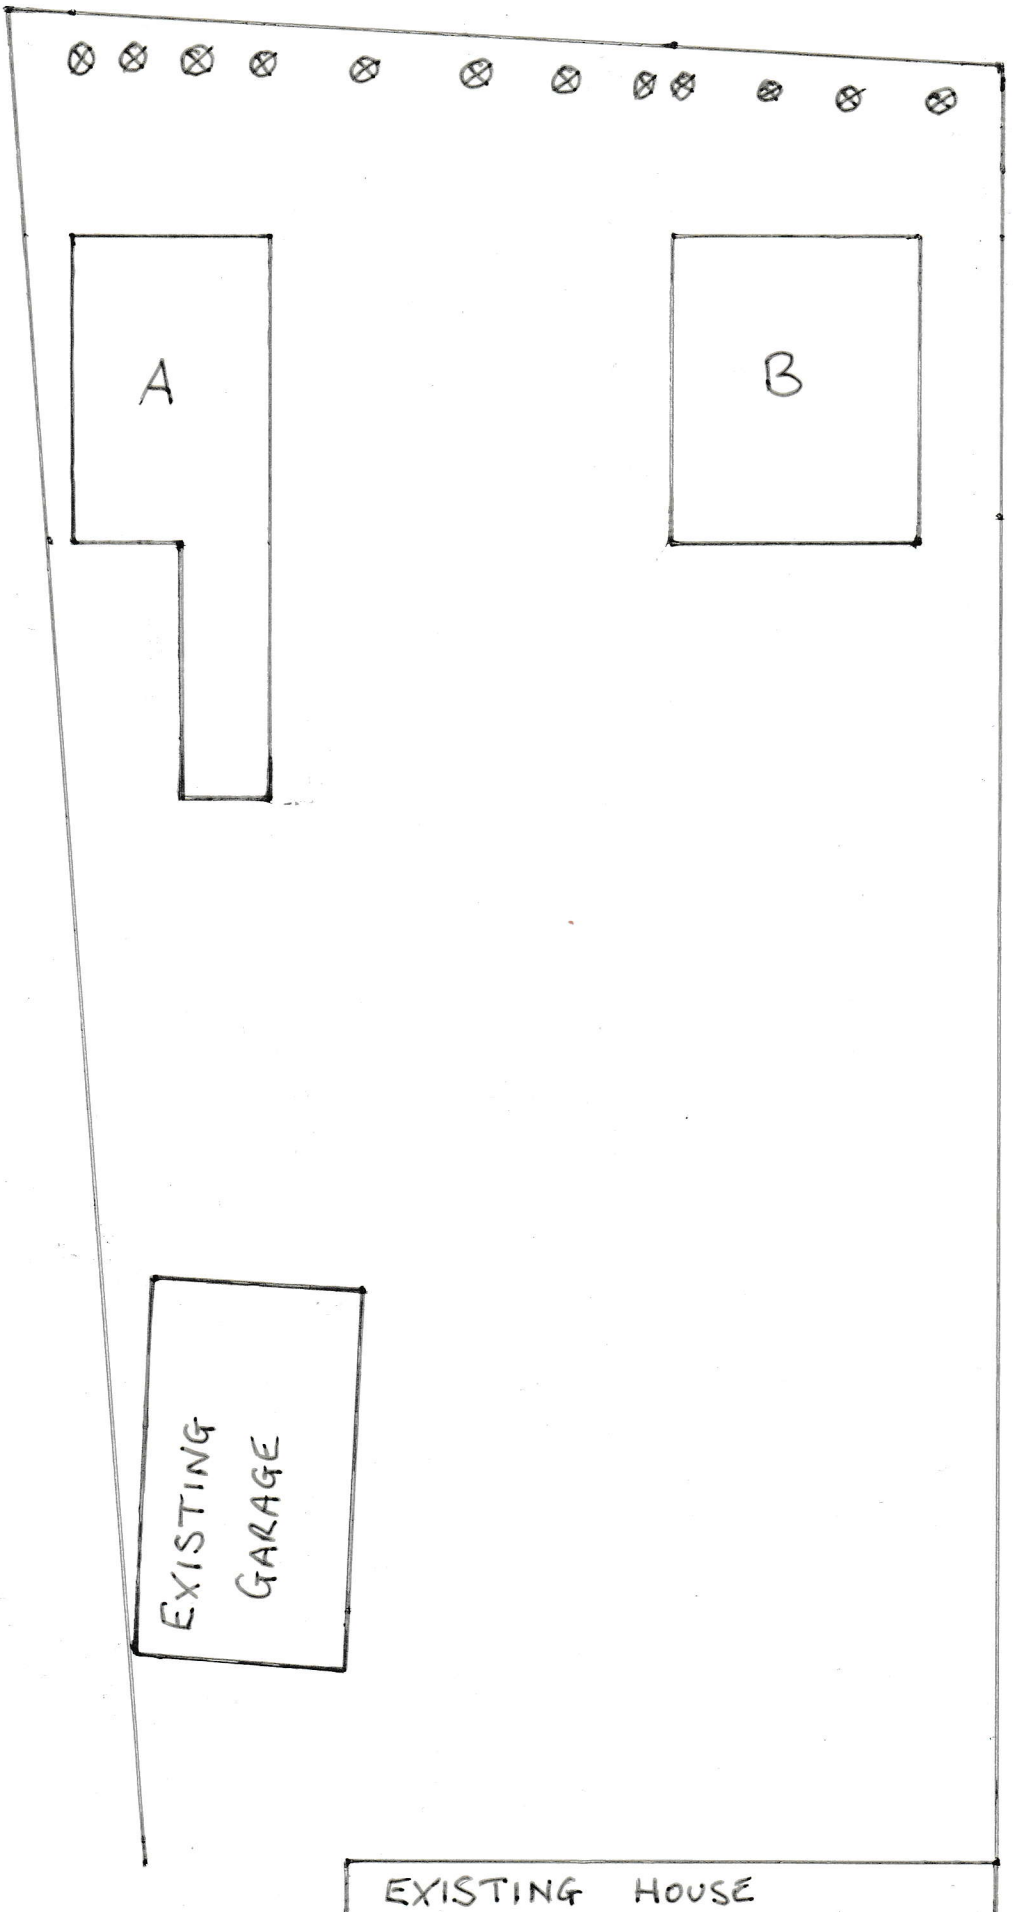

SCALE
1:100