
d:\rs traffic management design\josh house plans\josh - house plan for building control latest.dwg

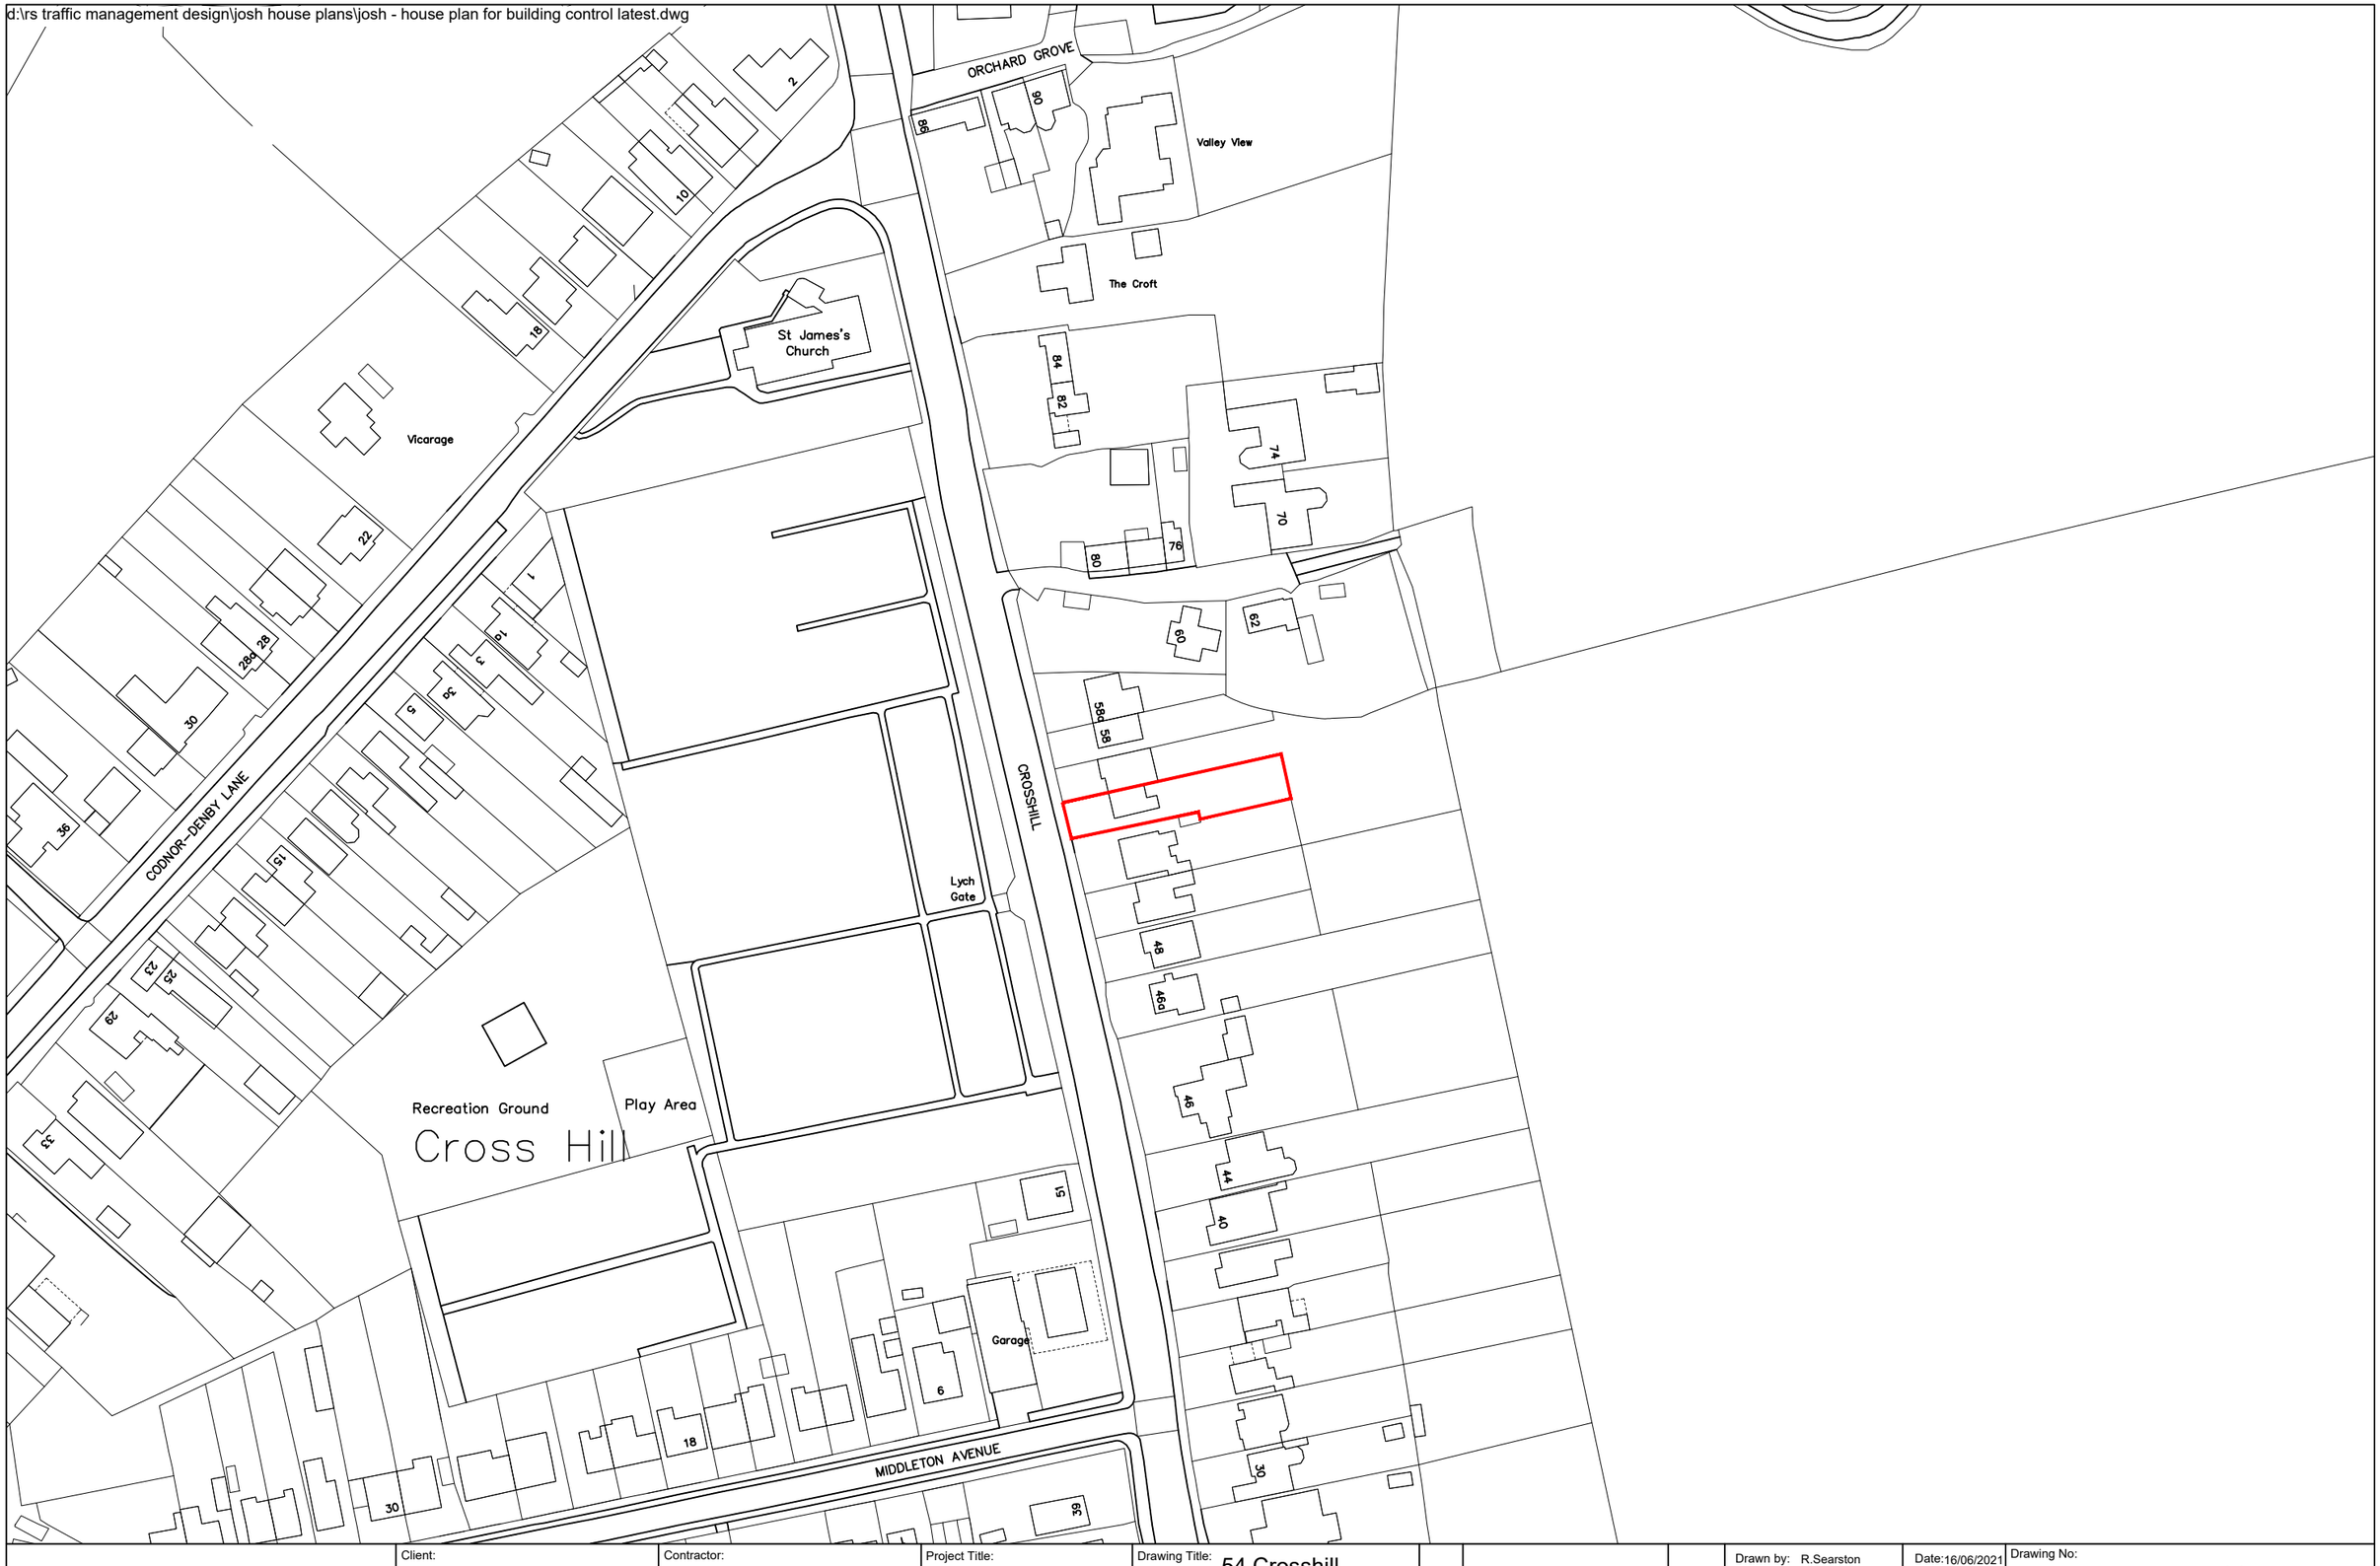

RS Traffic Management Deisgn 5 Egreaves Avenue Loscoe, Heanor Derbyshire DE75 7RS Tel: 07530 899952 Email: RSTMDesign@gmail.com	Client:	Contractor:	Project Title:	Drawing Title: 54 Crosshill BUILDING CONTROL DRAWINGS (Location Plan)	Rev No / Details / Date	Drawn by: R.Searston	Date:16/06/2021	Drawing No: Location Plan OS Tile
						Approved by:	Date:	Status: ■ For Comment ☐ For Issue ☐ As Built
						2021 RS Traffic Management Design This drawing may not be copied, modified or used for any other purpose other than that for which it is intended without the permission of RS Traffic Management Design.		Sheet No: 1 of 1
								Original size: A1 Scale: 1:1250