

d:\rs traffic management design\josh house plans\josh - house plan for building control latest rev a.dwg

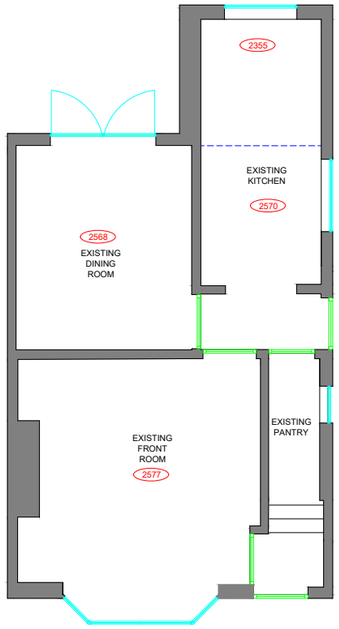

EXISTING GROUND FLOOR LAYOUT

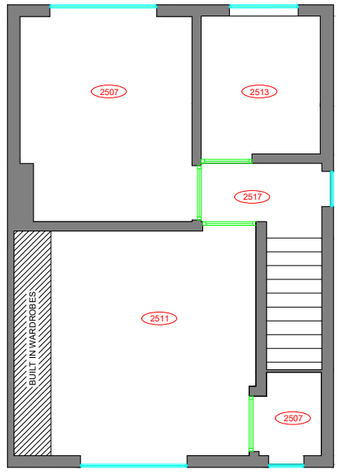

EXISTING FIRST FLOOR LAYOUT




EXISTING SIDE ELEVATION - INCLUDING STAIRCASE AND CEILING HEIGHTS WITHIN KITCHEN



EXISTING FRONT ELEVATION



EXISTING SIDE ELEVATION

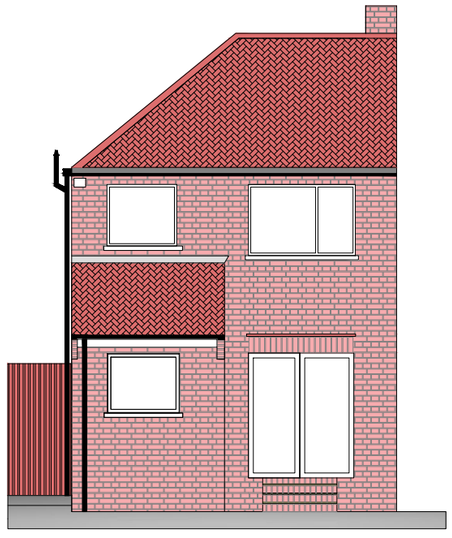

EXISTING REAR ELEVATION

RS Traffic Management Deisgn
5 Egreaves Avenue
Loscoe, Heanor
Derbyshire
DE75 7RS
Tel: 07530 899952
Email: RSTMDesign@gmail.com

Client:

Contractor:

Project Title:

Drawing Title: 54 Crosshill BUILDING CONTROL DRAWINGS (Existing Plans)

Rev No	Details	Date

Drawn by: R.Searston | Date:12/06/2021

Approved by: | Date:

2021 RS Traffic Management Design
This drawing may not be copied, modified or used for any other purpose other than that for which it is intended without the permission of RS Traffic Management Design.

Drawing No: Existing Plans / Elevations

Status: ■ For Comment ☐ For Issue ☐ As Built

Sheet No: 1 of 1

Original size: A1 Scale: 1:100