
PROPOSED DEVELOPMENT AT
HOLLYBUSH FARM - DINNINGTON LANE - SOUTH WINGFIELD

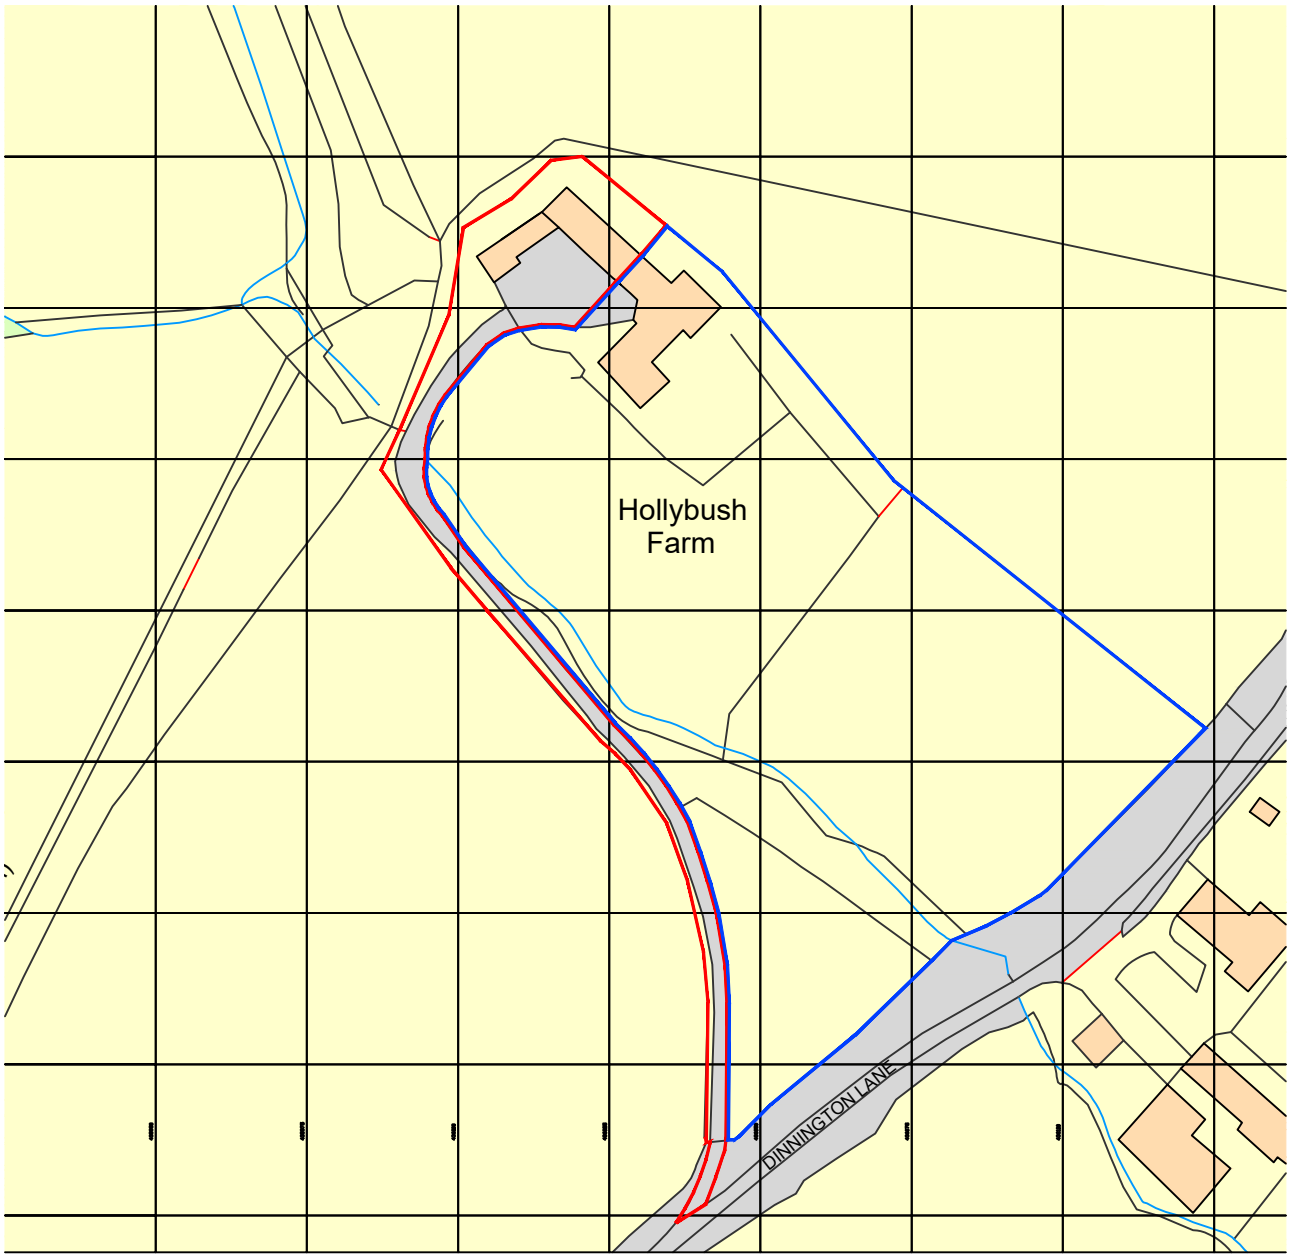

Ordnance Survey, (c) Crown Copyright 2021. All rights reserved. Licence number 100022432

A SITE BOUNDARY 18.06.21
Revisions

urbandesigns
urban designs limited | suite 6 | anson court | horninglow street
burton upon trent | staffordshire | de14 1ng
t: 01283 763763
e: info@urban-designs.co.uk
www.urban-designs.co.uk

Drawing: Site Location Plan

Client: Mr & Mrs Skidmore

Job: Hollybush Farm
Dinnington Lane
Moorwood Moor
South Wingfield

Scale: 1:1250@A4 Drawn By: RL

Date: May 2021

Drawing No.
2021_648_000A

Site Location Plan - 1:1250