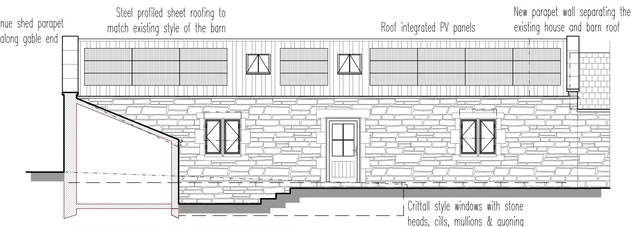
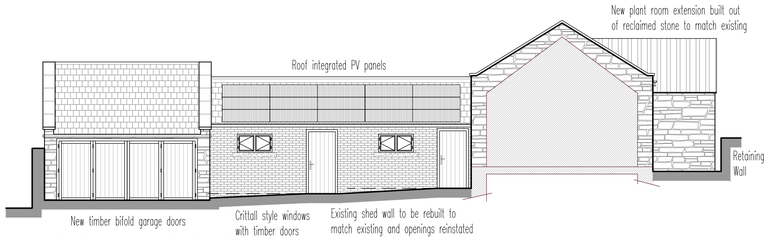
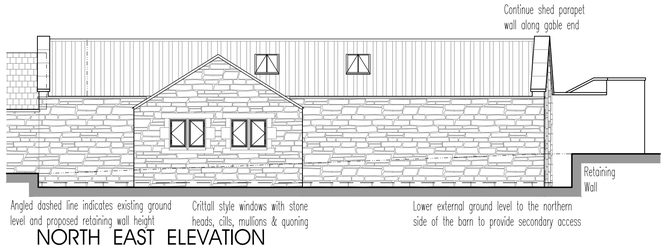
# PROPOSED DEVELOPMENT AT
# HOLLYBUSH FARM - DINNINGTON LANE - SOUTH WINGFIELD



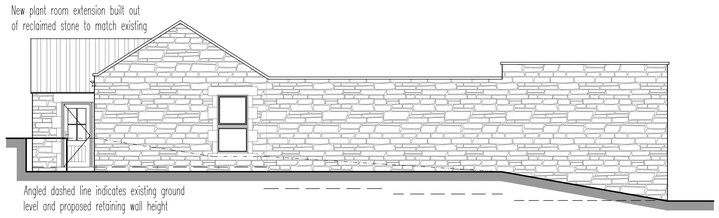

SOUTH WEST ELEVATION
1:100



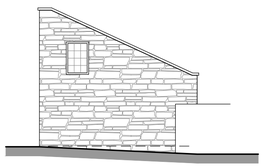

SOUTH EAST ELEVATION



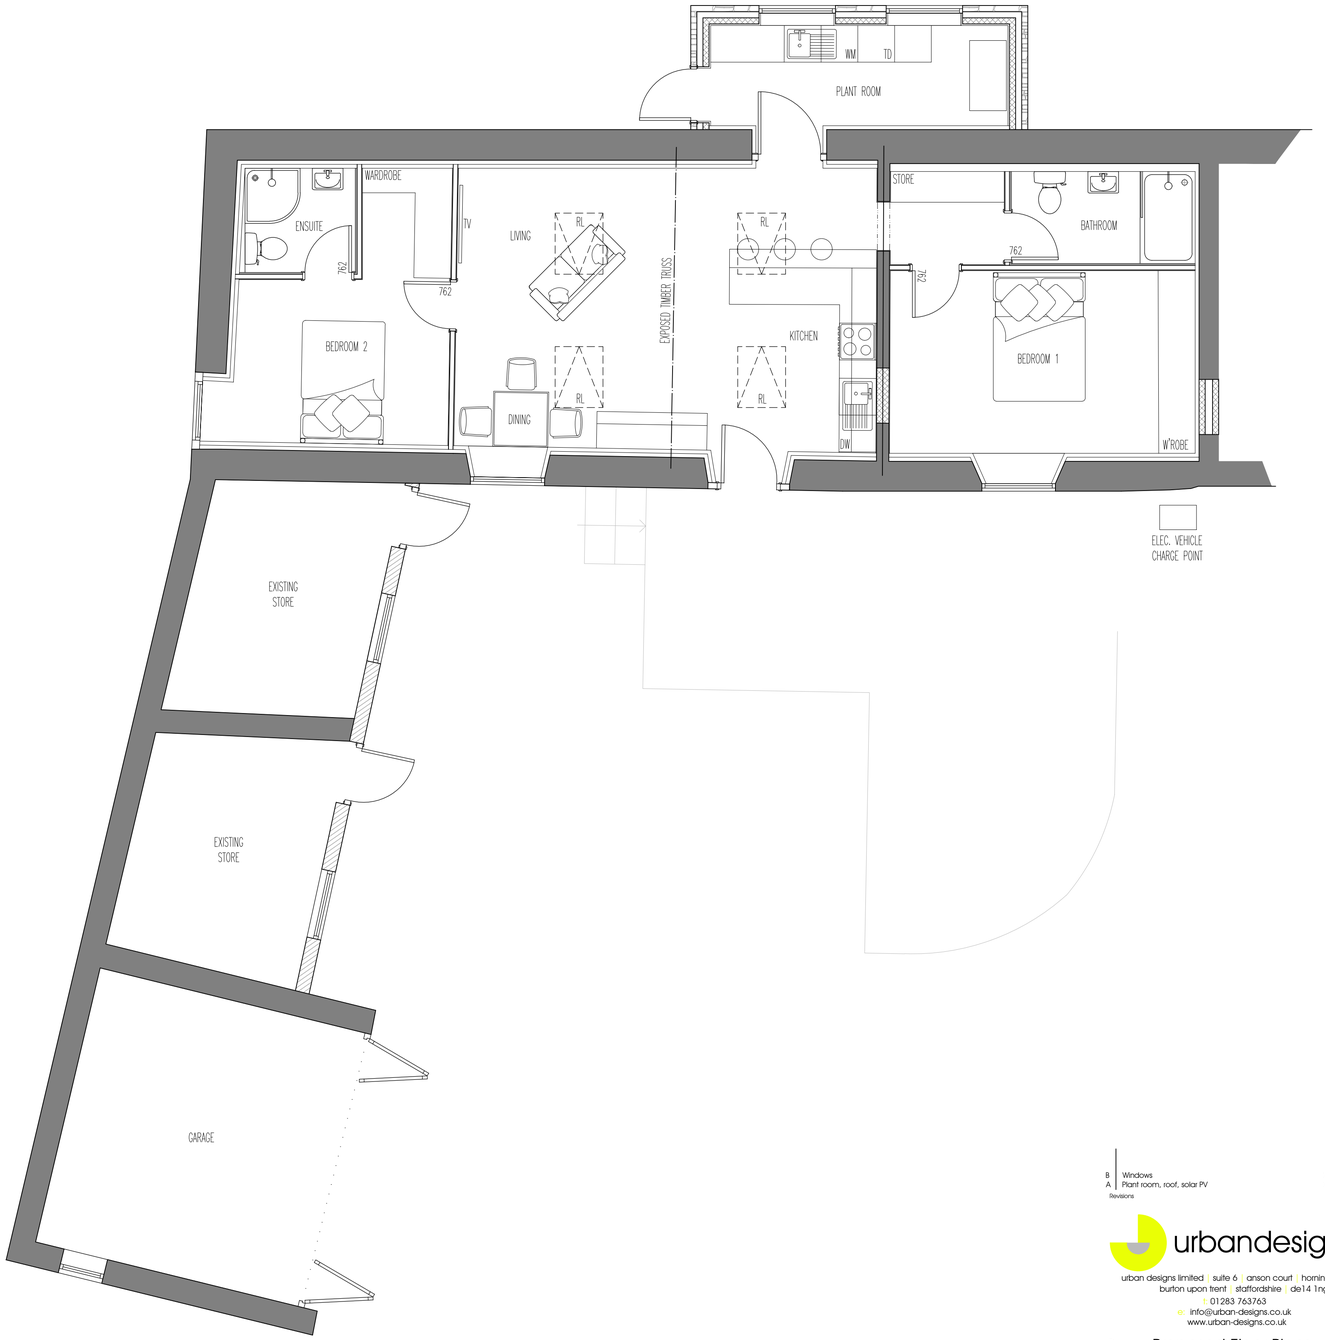

NORTH EAST ELEVATION




NORTH WEST ELEVATION



SOUTH WEST GARAGE ELEVATION




PROPOSED FLOOR PLAN
1:50

| | | |
|---|---|---|
| B | Windows | 22.06.2021 |
| A | Plant room, roof, solar PV | 09.06.2021 |

Revisions


urbandesigns

urban designs limited | suite 6 | anson court | horninglow street
burton upon trent | staffordshire | de14 1ng
t: 01283 763763
e: info@urban-designs.co.uk
www.urban-designs.co.uk


Drawing: Proposed Floor Plans and Elevations

Client: Mr & Mrs Skidmore

Job: Hollybush Farm
Dinnington Lane
Moorwood Moor
South Wingfield

Scale: 1:50 / 100 @A1

Drawn By: RL

Date: May 2021

Checked By: AR

Drawing No.

2020_684_004B