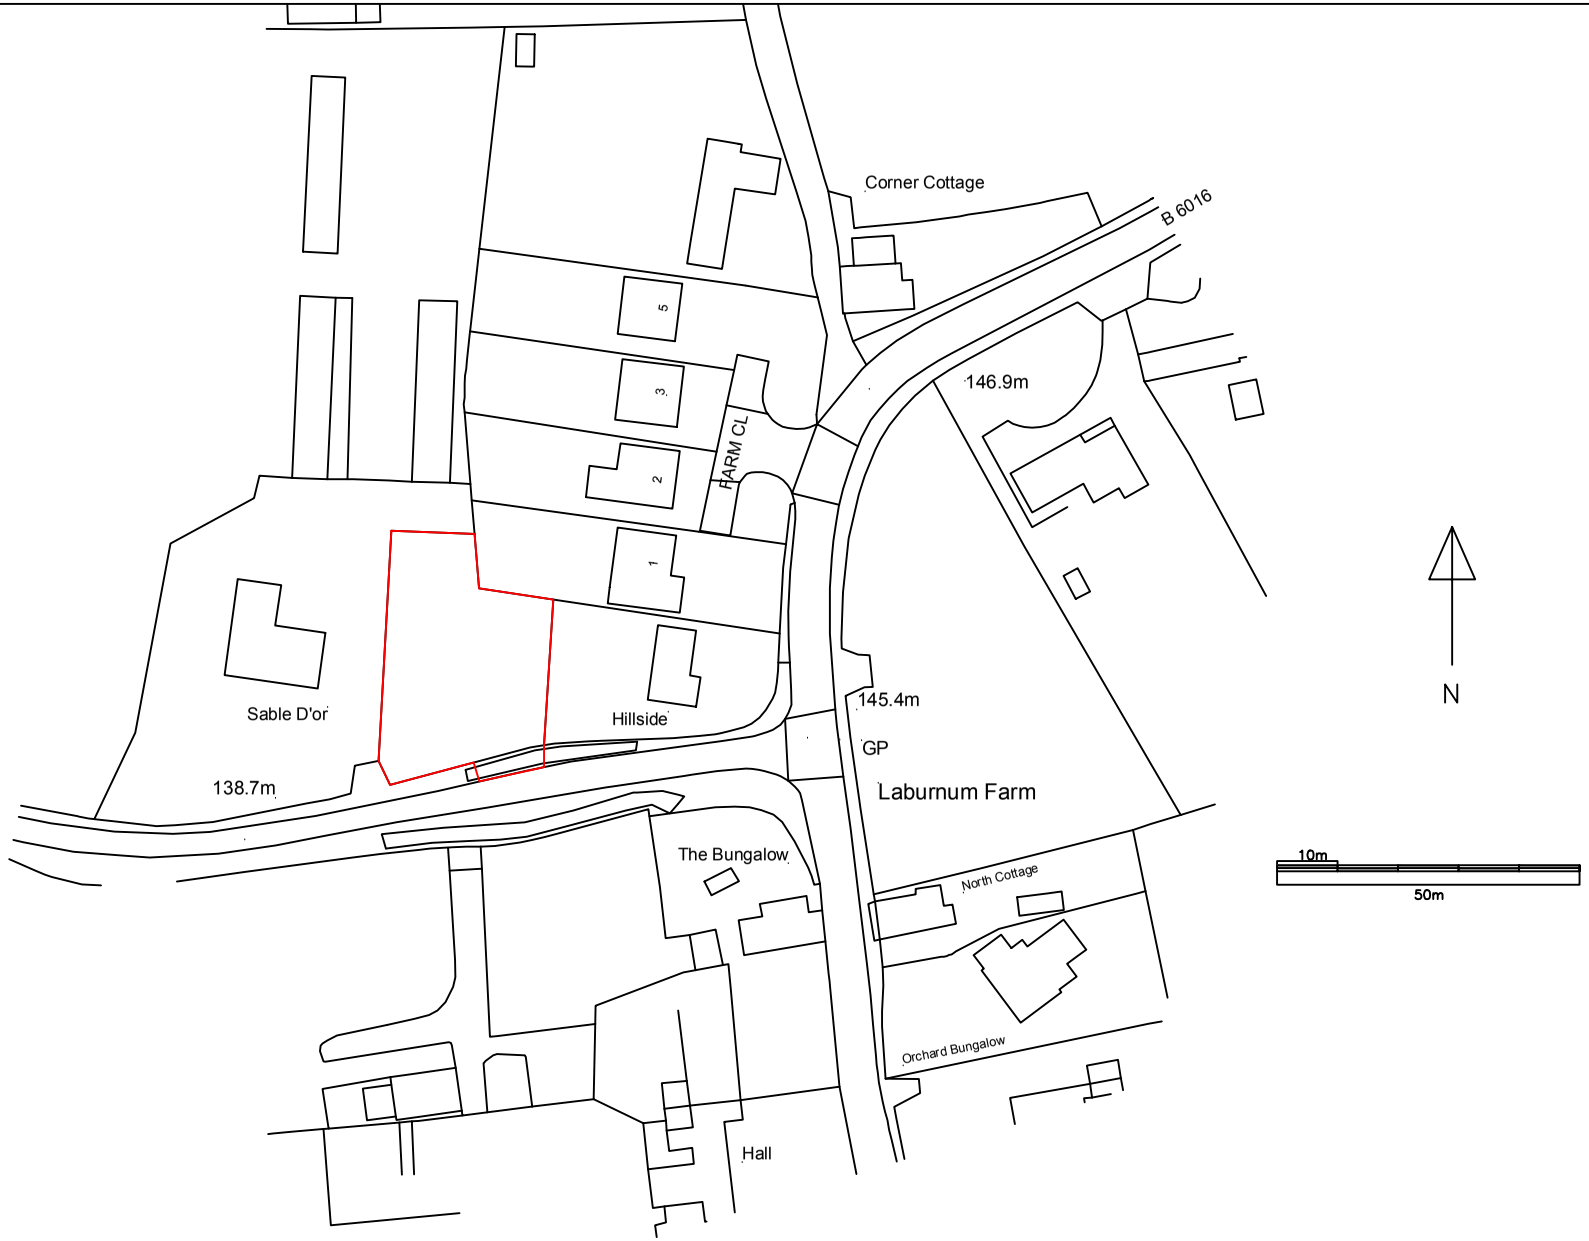


© Crown Copyright and database rights 2020 OS Licence no. 100059809

Site Address:	Drawing Title:	Drawing No: 001
Land off Riley Lane Pentrich	Site Location Plan All measurements to be checked on site.	
Date: June 2021	Scale: 1:1250	

JF Planning