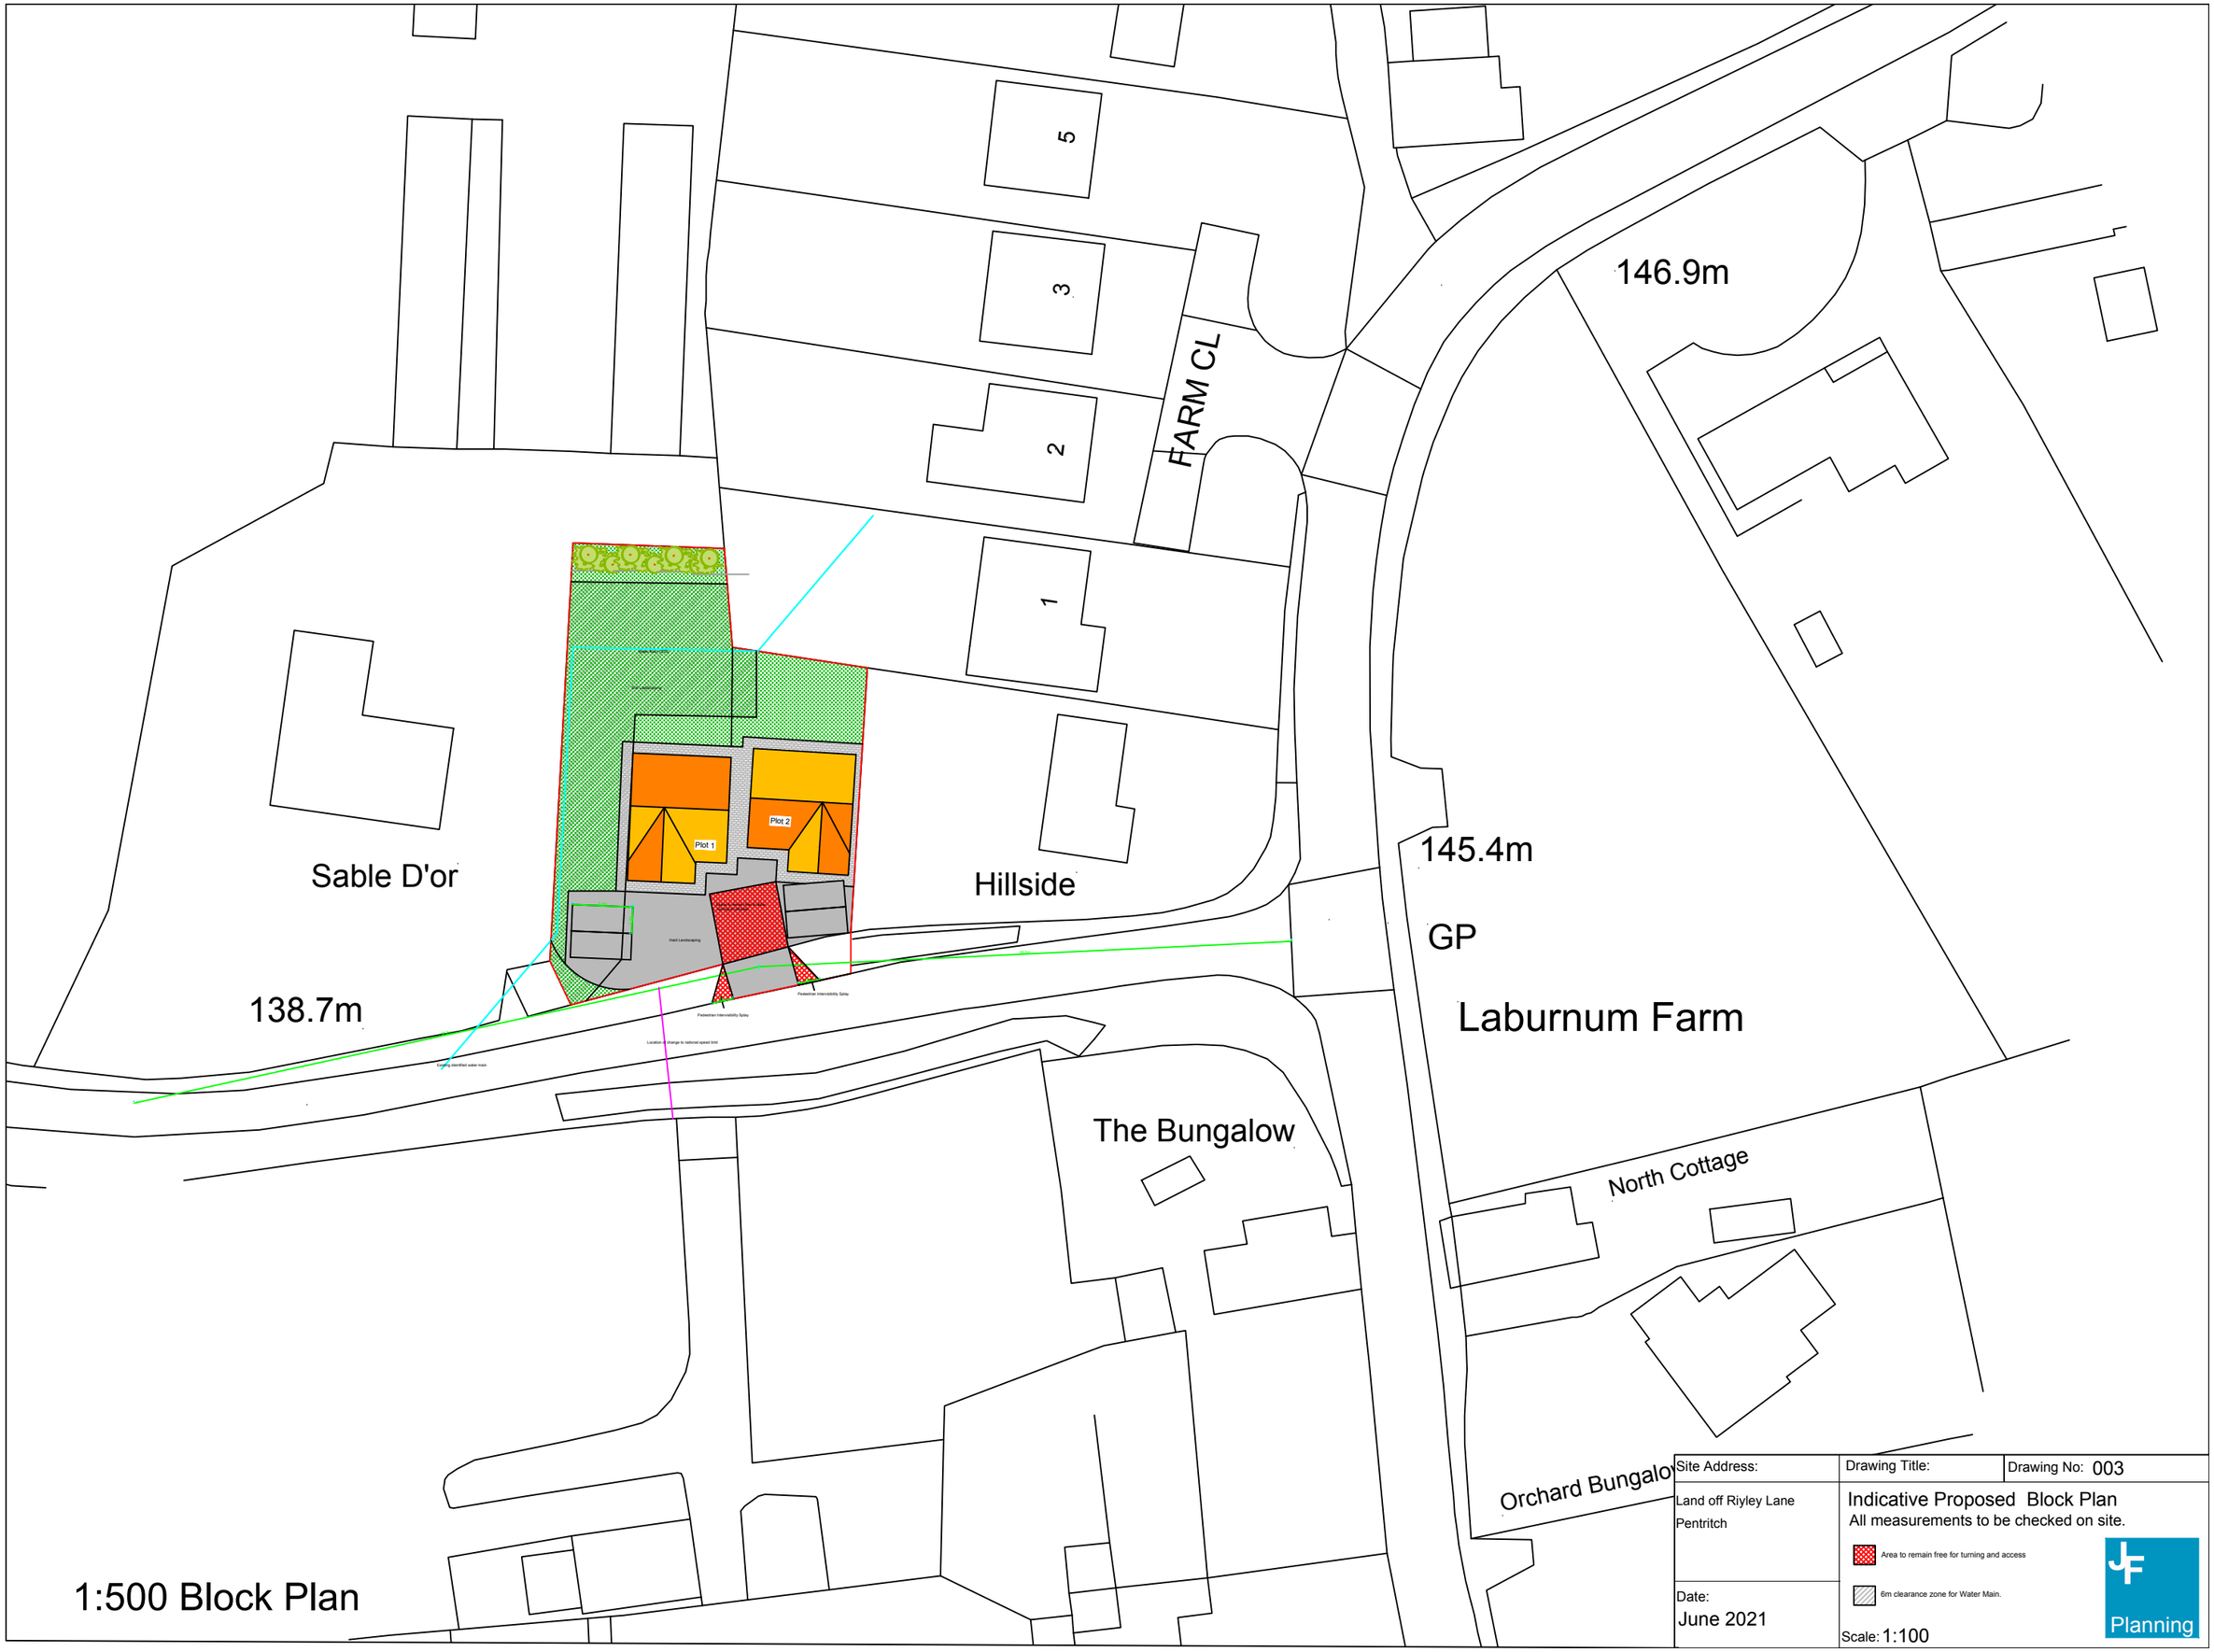



| Site Address: | Drawing Title: | Drawing No: 003 |
|---|---|---|
| Land off Riyley Lane<br>Pentritch | Indicative Proposed Block Plan<br>All measurements to be checked on site.<br>Area to remain free for turning and access<br>6m clearance zone for Water Main. | |
| Date:<br>June 2021 | Scale: 1:100 | JF Planning |