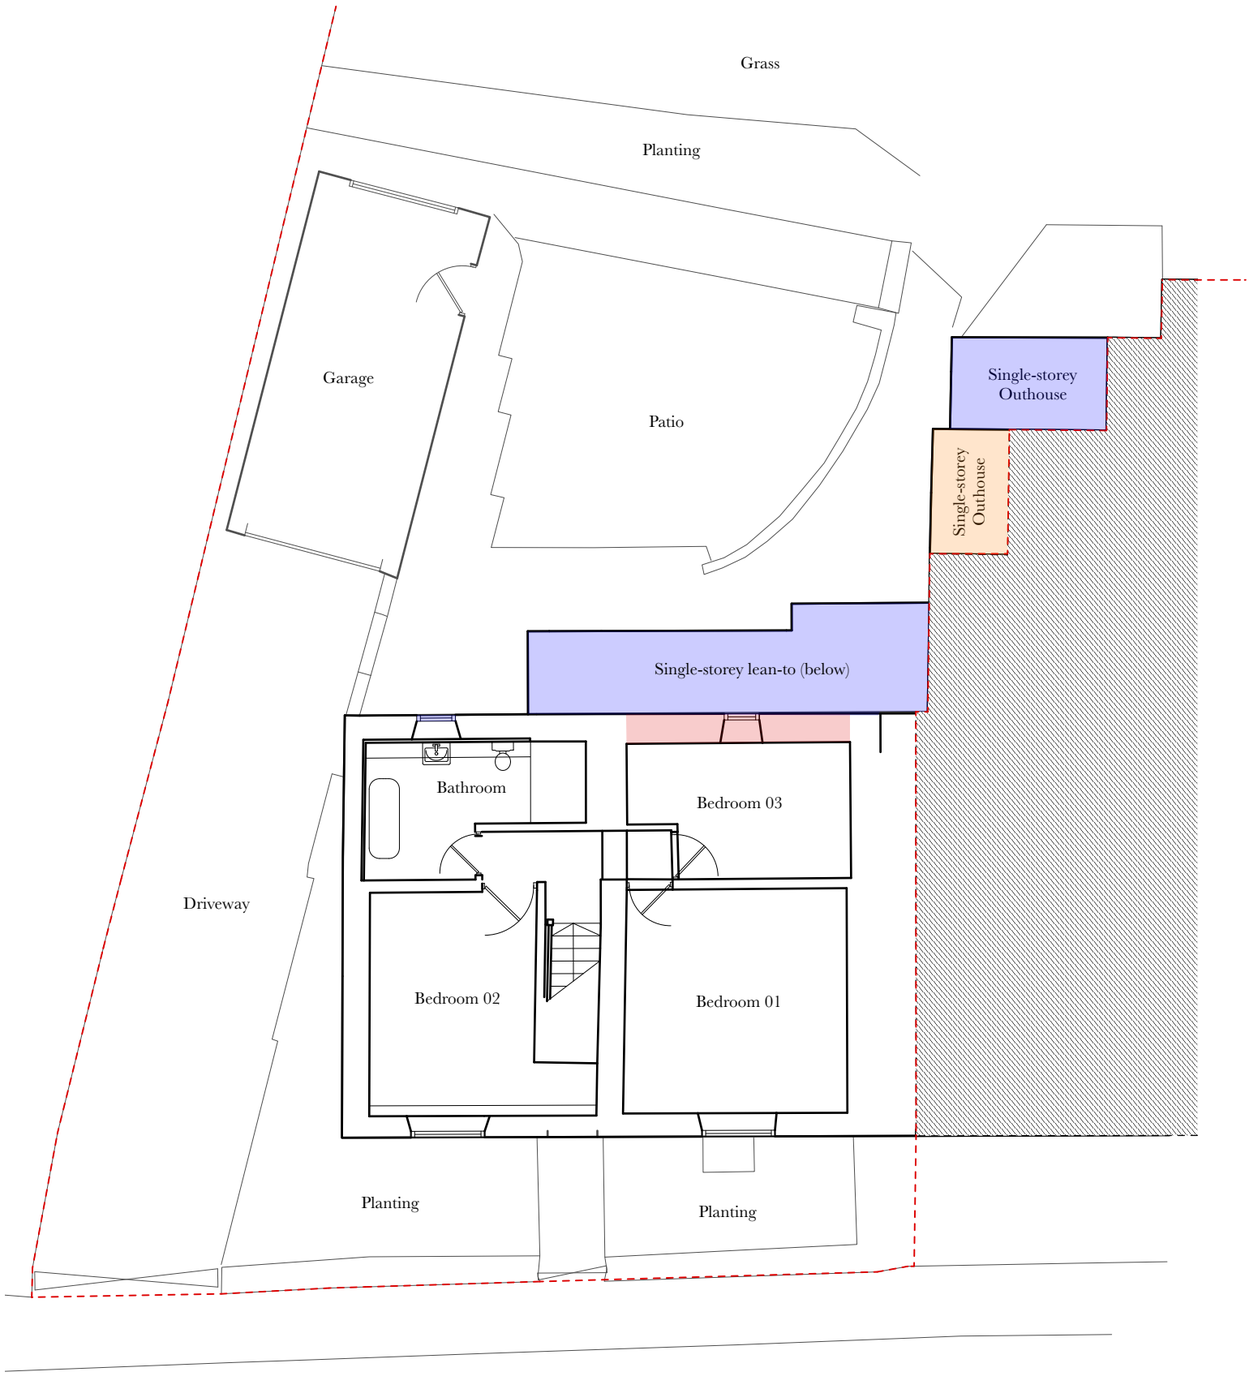


1 Existing First Floor Plan
Scale: 1:100

N

0 1 2 M

Site Boundary

Area of rear wall to be removed to allow for:
- Extended 3rd bedroom
- New window frame to bathroom

Non-original elements to be removed

Non-original elements to be adapted

contact:
ambroseandambrose@gmail.com

All dimensions shown are indicative only. The contractor is responsible for checking dimensions on site. Any discrepancies to be reported to the Architect. Do not scale from Drawings. All works must comply with relevant British Standards and Building Regulations.

issue:
First Issue: 02/02/2020
RevA Issue: 23/07/2021

project:
RH Rock House

status:
Planning

scale:
1:25 @ A1

drawing name:
Existing First Floor Plan

drawing ref:
RH_P_002