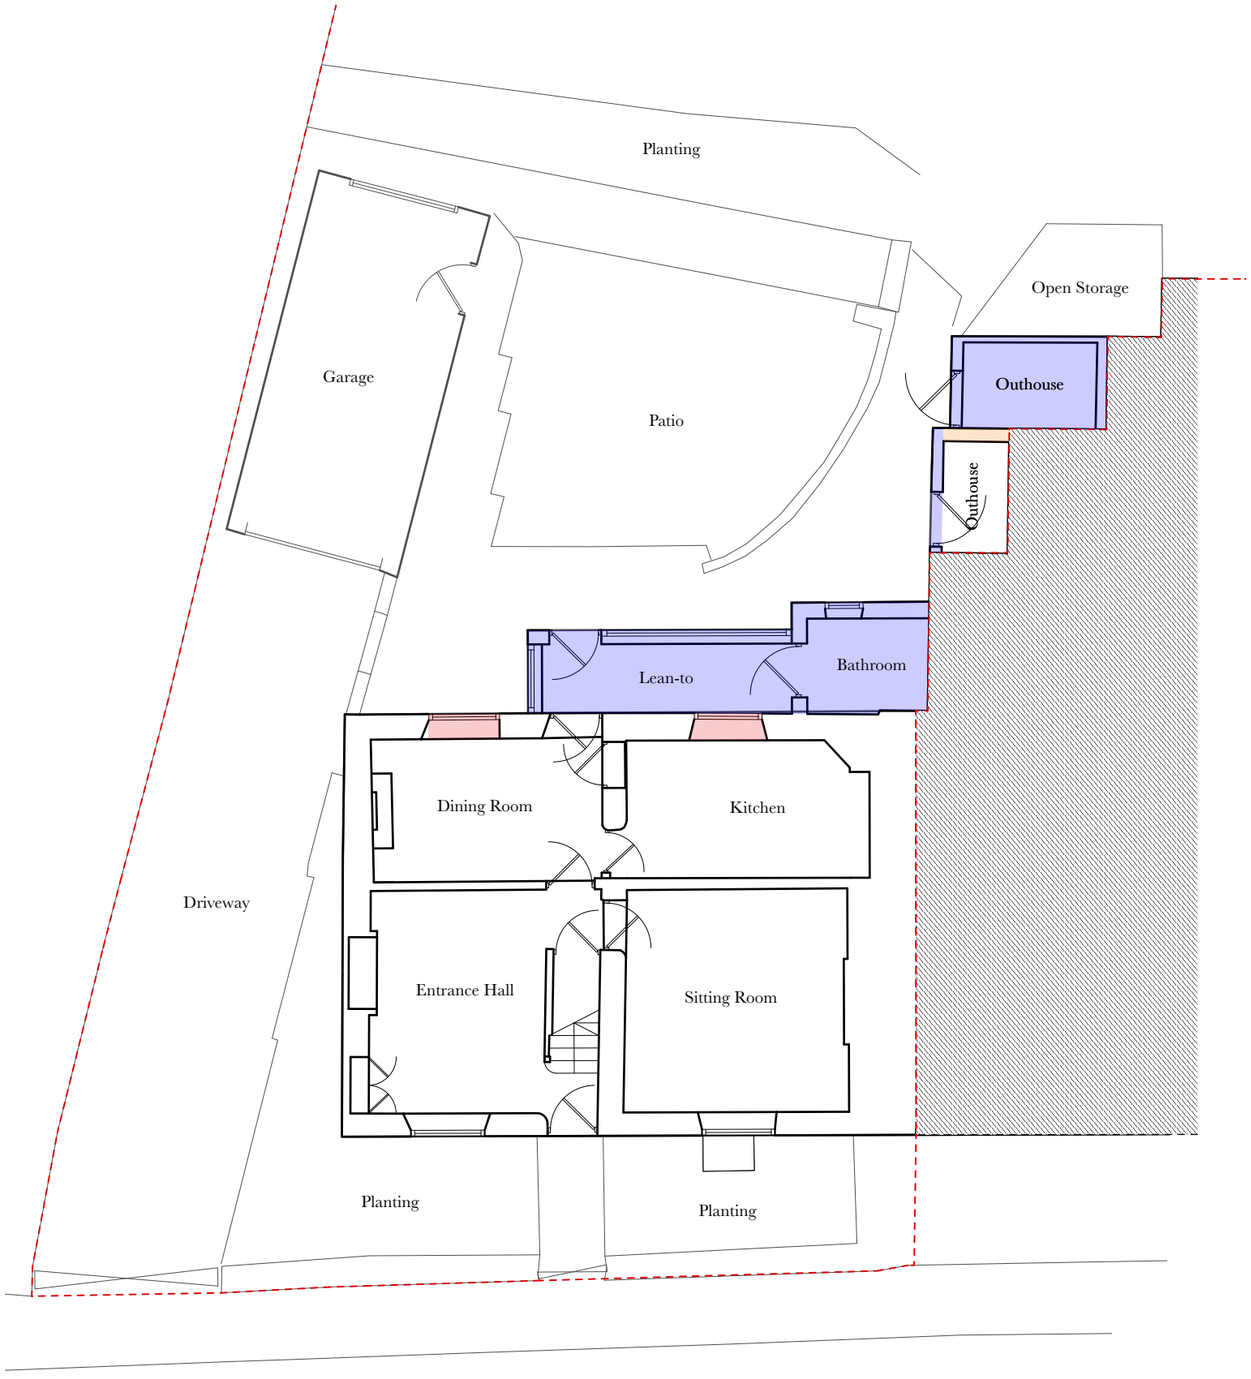


1 Existing Ground Floor Plan
Scale: 1:100

Site Boundary

Non-original elements to be removed

Area of rear wall to be removed to allow for:
- Proposed rear access door
- Removal of window

contact:
ambroseandambrose@gmail.com

All dimensions shown are indicative only. The contractor is responsible for checking dimensions on site. Any discrepancies to be reported to the Architect. Do not scale from Drawings. All works must comply with relevant British Standards and Building Regulations.

issue:
First Issue: 02/02/2020

RevA Issue: 23/07/2021

project:
RH Rock House

status:
Planning

scale:
1:25 @ A1

drawing name:
Existing Ground Floor Plan

drawing ref:
RH_P_001