

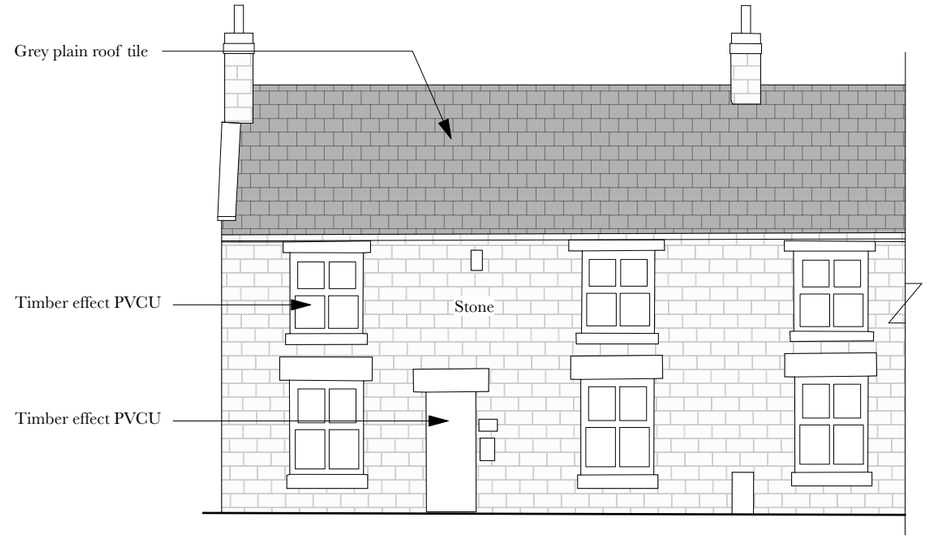


1 Proposed Front Elevation (no changes)
Scale: 1:100

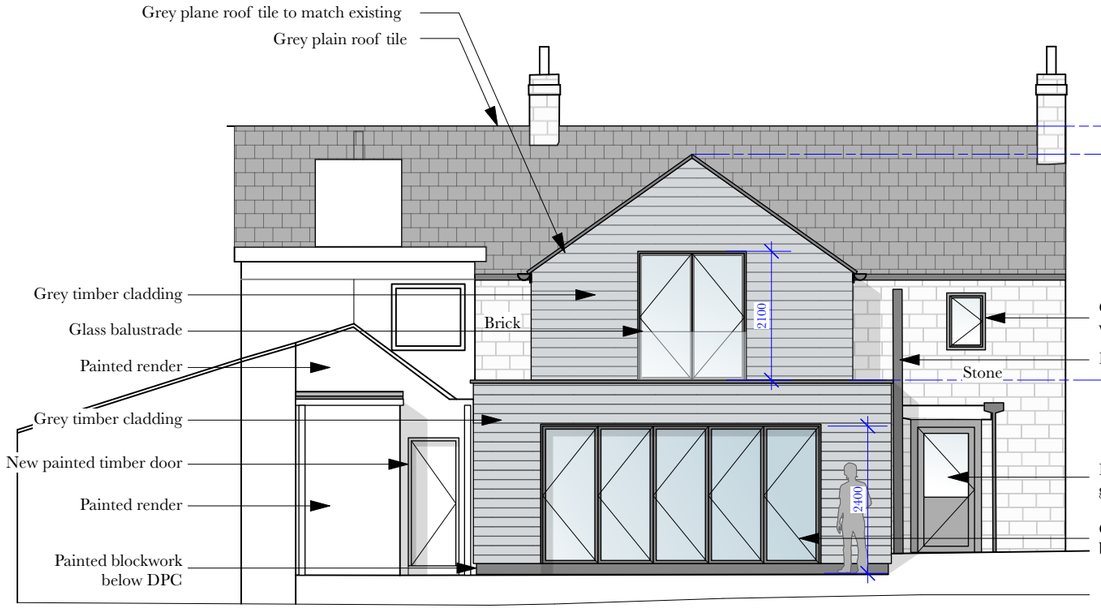

2 Proposed Rear Elevation
Scale: 1:100

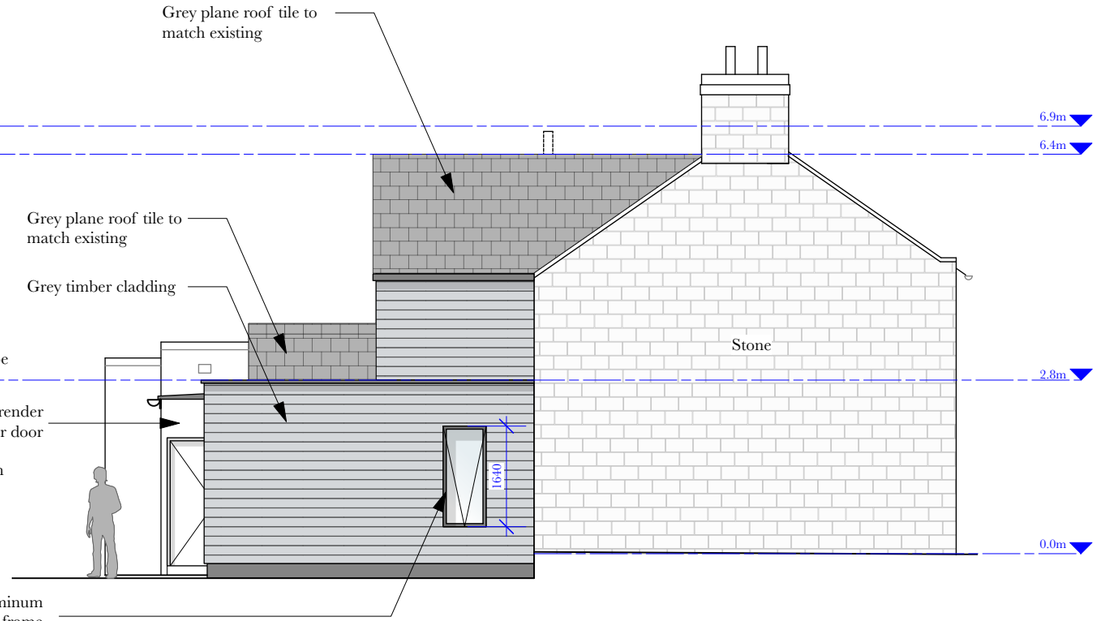

3 Proposed Side Elevation
Scale: 1:100

0 1 2 M

contact:
ambroseandambrose@gmail.com

All dimensions shown are indicative only. The contractor is responsible for checking dimensions on site. Any discrepancies to be reported to the Architect. Do not scale from Drawings. All works must comply with relevant British Standards and Building Regulations.

issue:
First Issue: 02/02/2020
RevA Issue: 23/07/2021

project:
RH Rock House

status:
Planning

scale:
1:25 @ A1

drawing name:
Proposed Elevations

drawing ref:
RH_P_104