AVA/2021/0645

RETAINING WALL & HARDSTANDING

THE HAINING, 1 ASHBOURNE ROAD, BELPER DE56 2DA

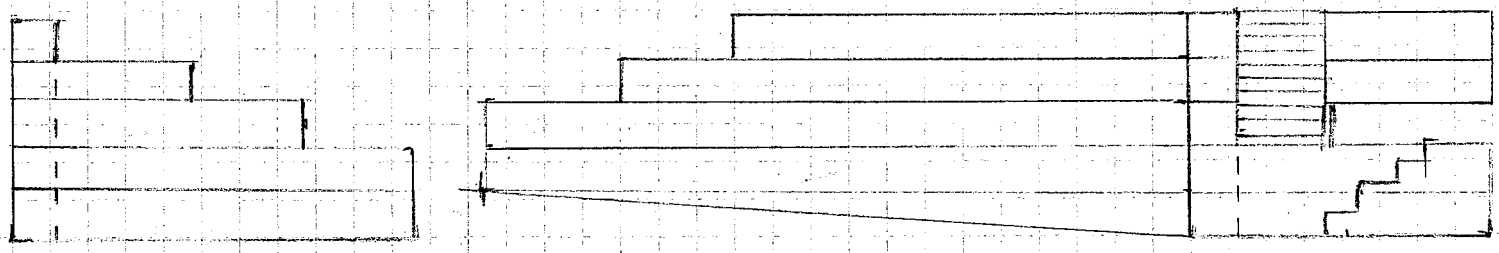

elevation A

elevation B

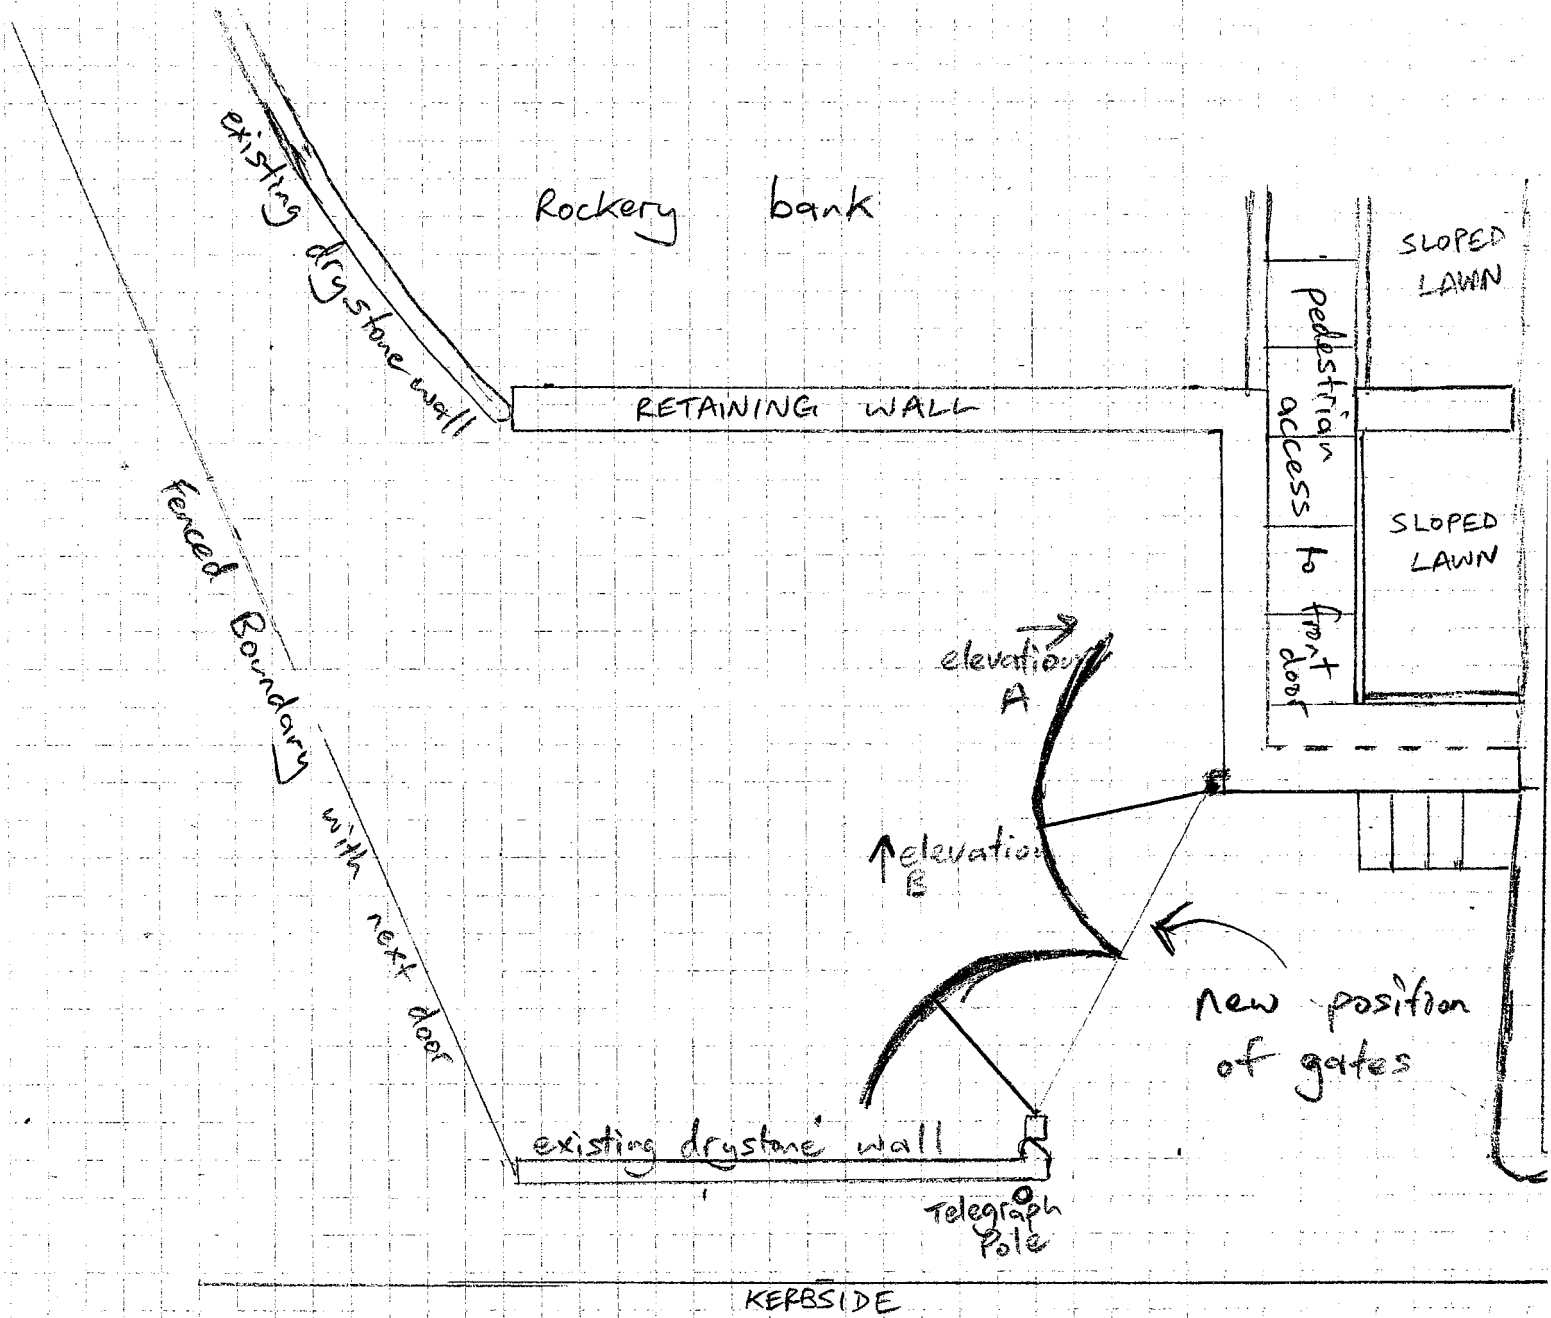

REF. PP09901399

Revised 24/6/21

1:100 @ A4