Vehicle Access Proposal

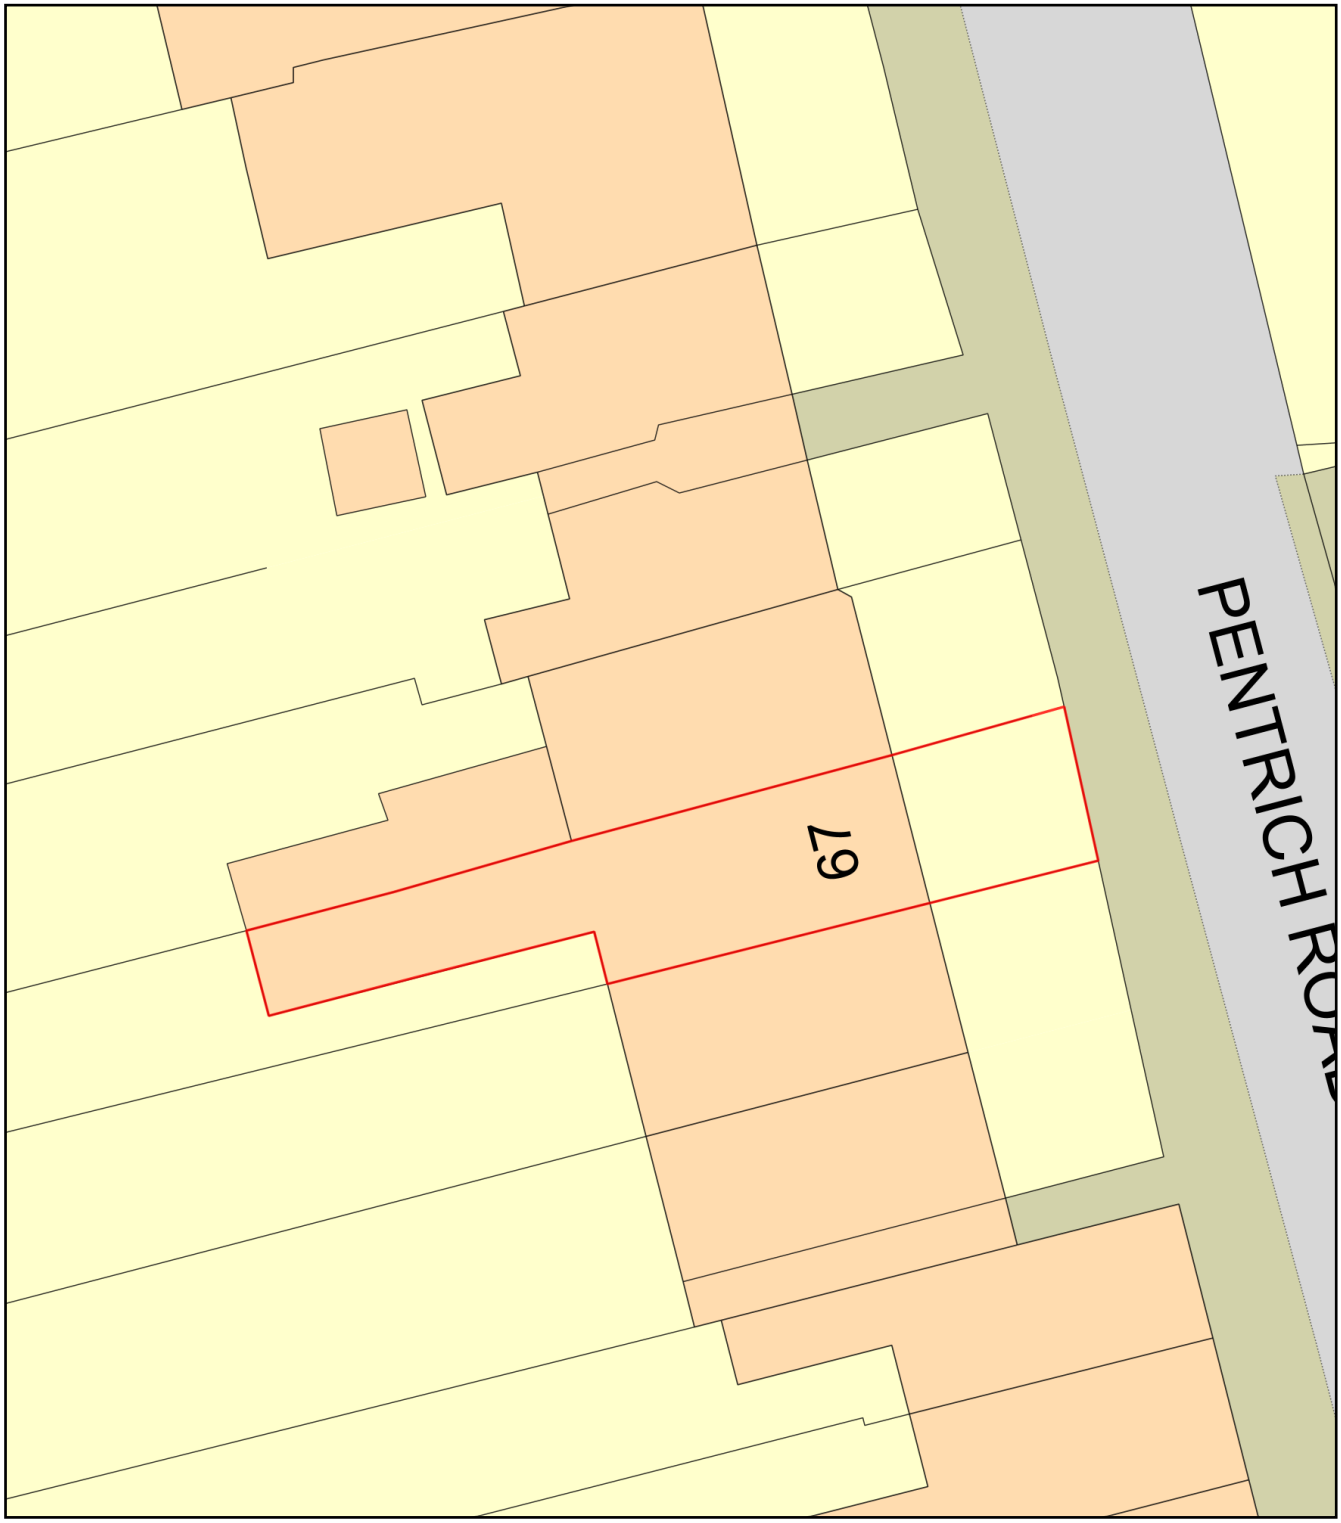

0 10
Metres

N

ReQuestaPlan

Plan Produced for: Denise Smith

Date Produced: 31 May 2021

Plan Reference Number: TQRQM21151163127973

Scale: 1:200 @ A4

© Crown copyright and database rights 2021 OS 100042766