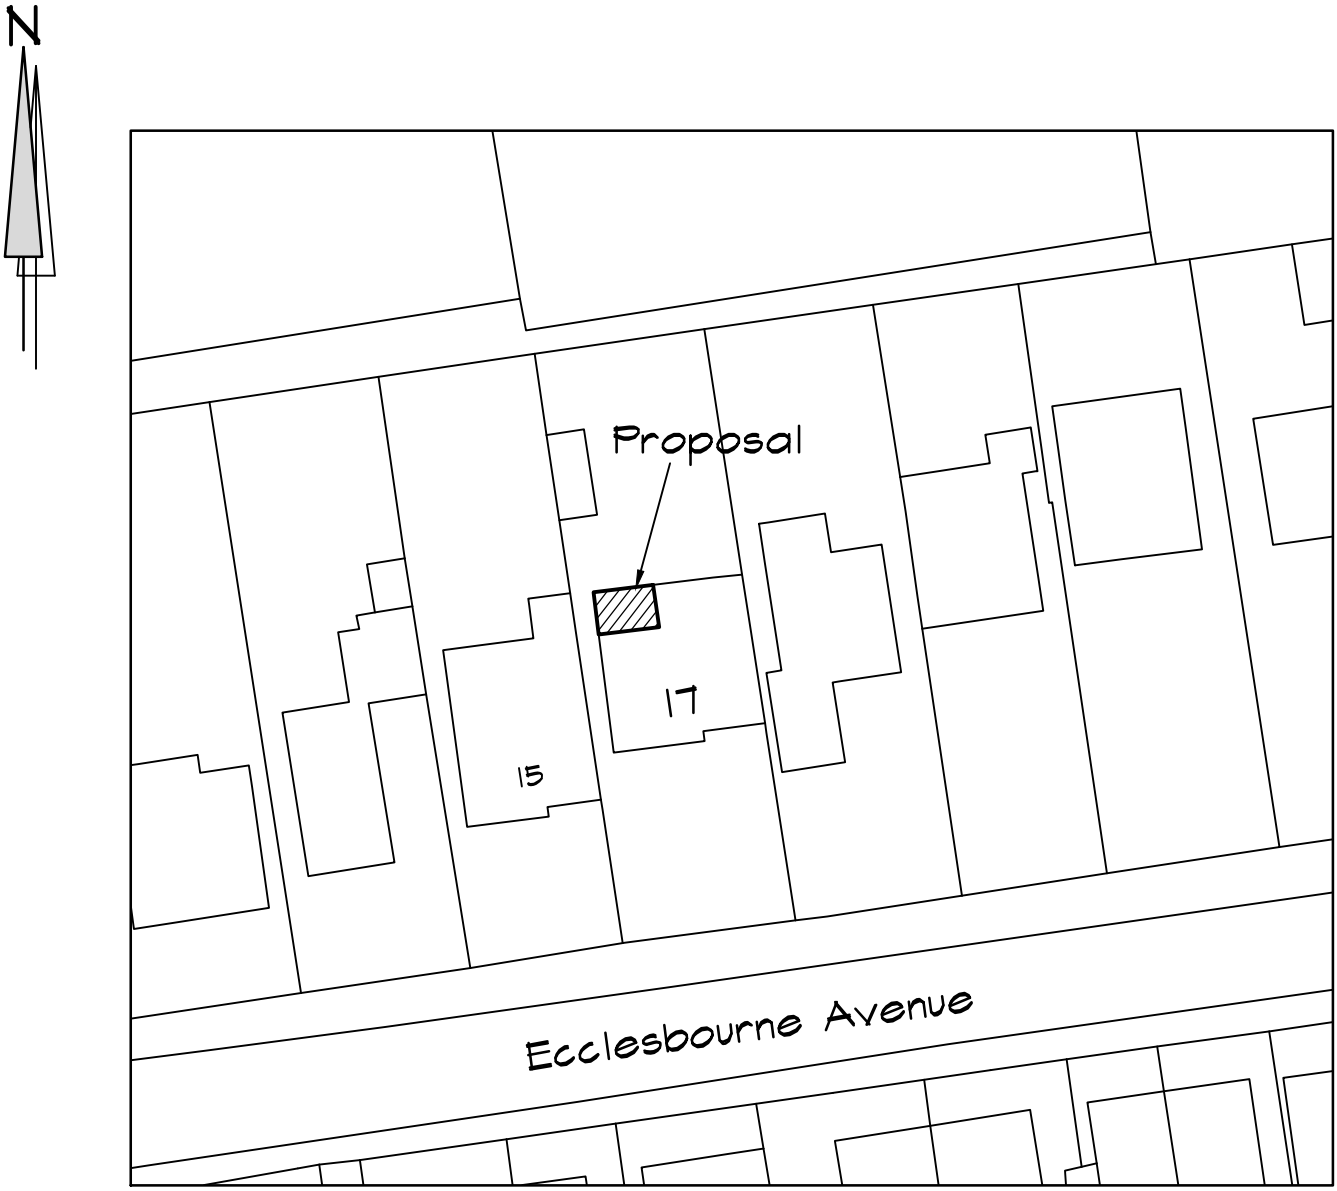


Block Plan

1:500

Address: 17, Ecclesbourne Ave, Duffield, Belper.	CREATION BUILDING DESIGN	
Client: Mr & Mrs W. Hayward	7, Brackley Drive, Spondon, Derby DE21 7SA Tel: 01332 677959 Mob. 07969 248579 E-mail kevinfitchett7@gmail.com Web www.creationbuildingdesign.co.uk	
Date: June '21		
Drawing Title: Block Plan	Scale: 1:500	Drawing No: 22142BP