LOCATION PLAN

SCALE 1:50,000

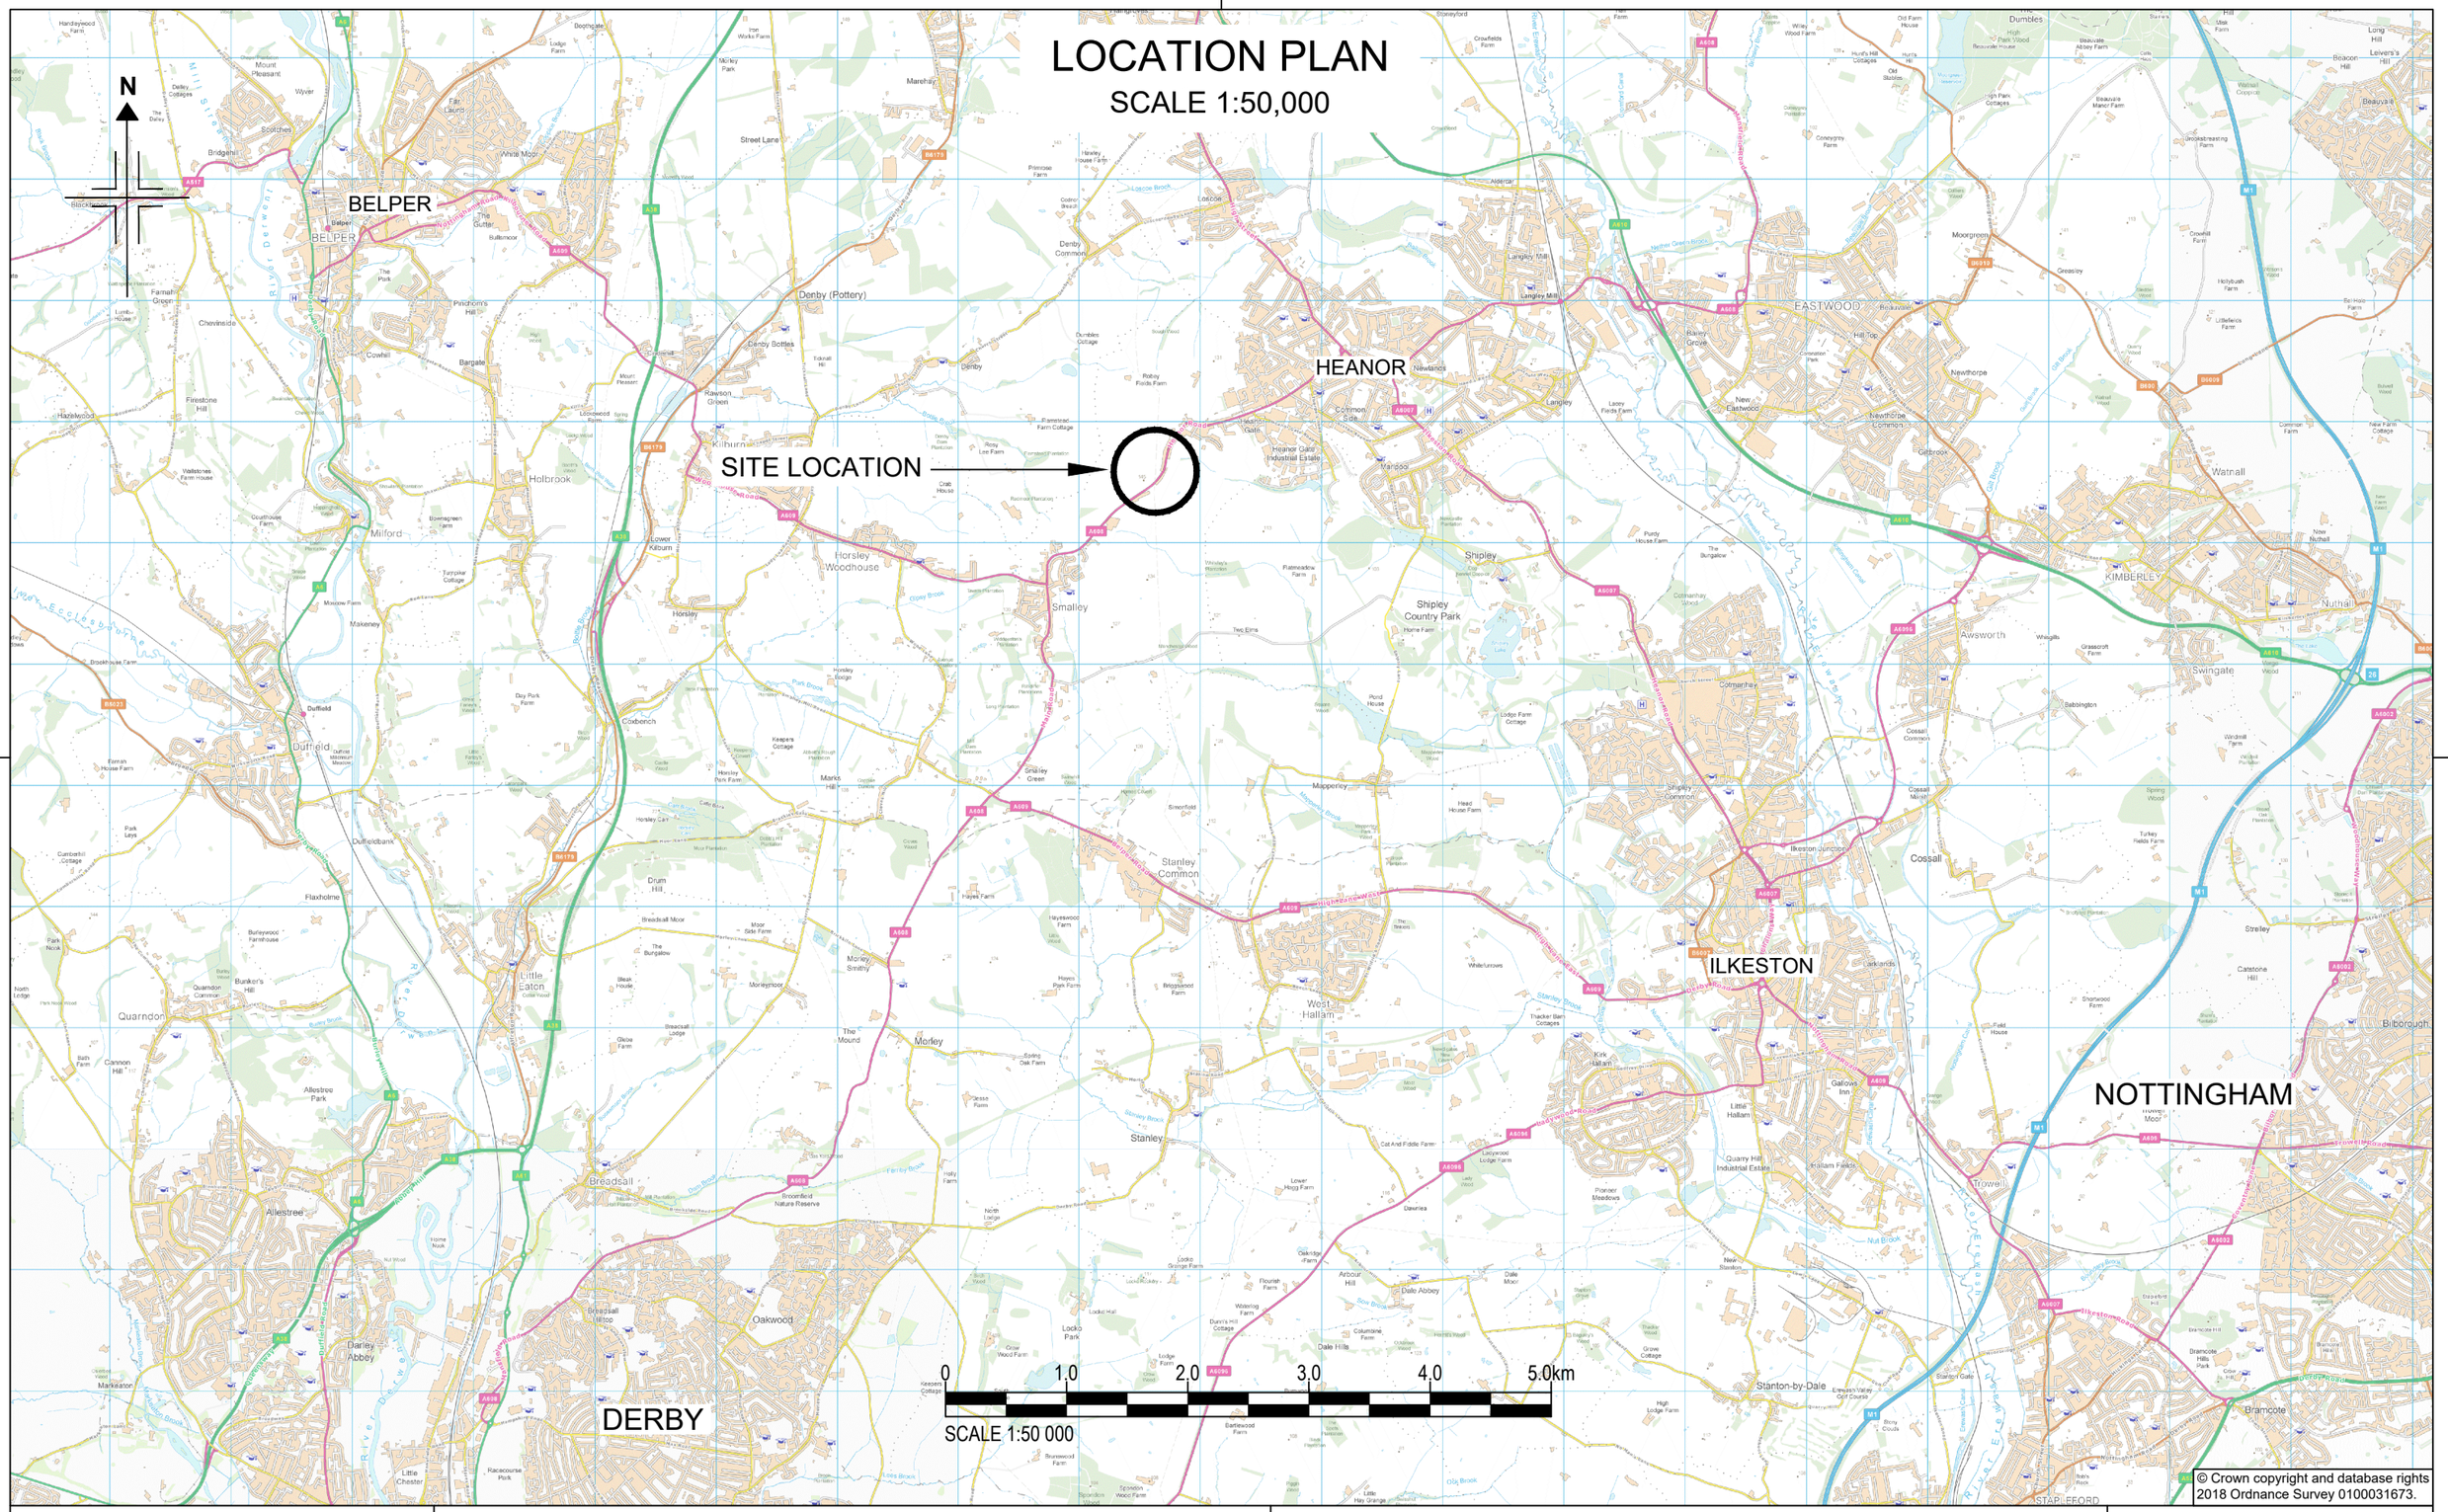

© Crown copyright and database rights 2018 Ordnance Survey 0100031673.

FAHY/2021/01	
Scale at A3: 1:50,000	Revision: A
Drawn By: LEJ	Date: 12/05/2021
Checked By:RJS	Date: 15/05/2021

Drawing Title:

PROPOSED BARN EXTENSION AND ALL WEATHER TURNOUT AREA
SHEET 1 OF 6

Client:

MR AND MRS FAHY
HEANOR ROAD, SMALLEY
ILKESTON, DE7 6DW

PLANNING SERVICES
Professional CAD Plans Drawn
Planning Applications & Drawings

Contact:
Name: Richard Spendlove
Tel: 07738 379616

A3_H