BLOCK PLAN

SCALE 1:500

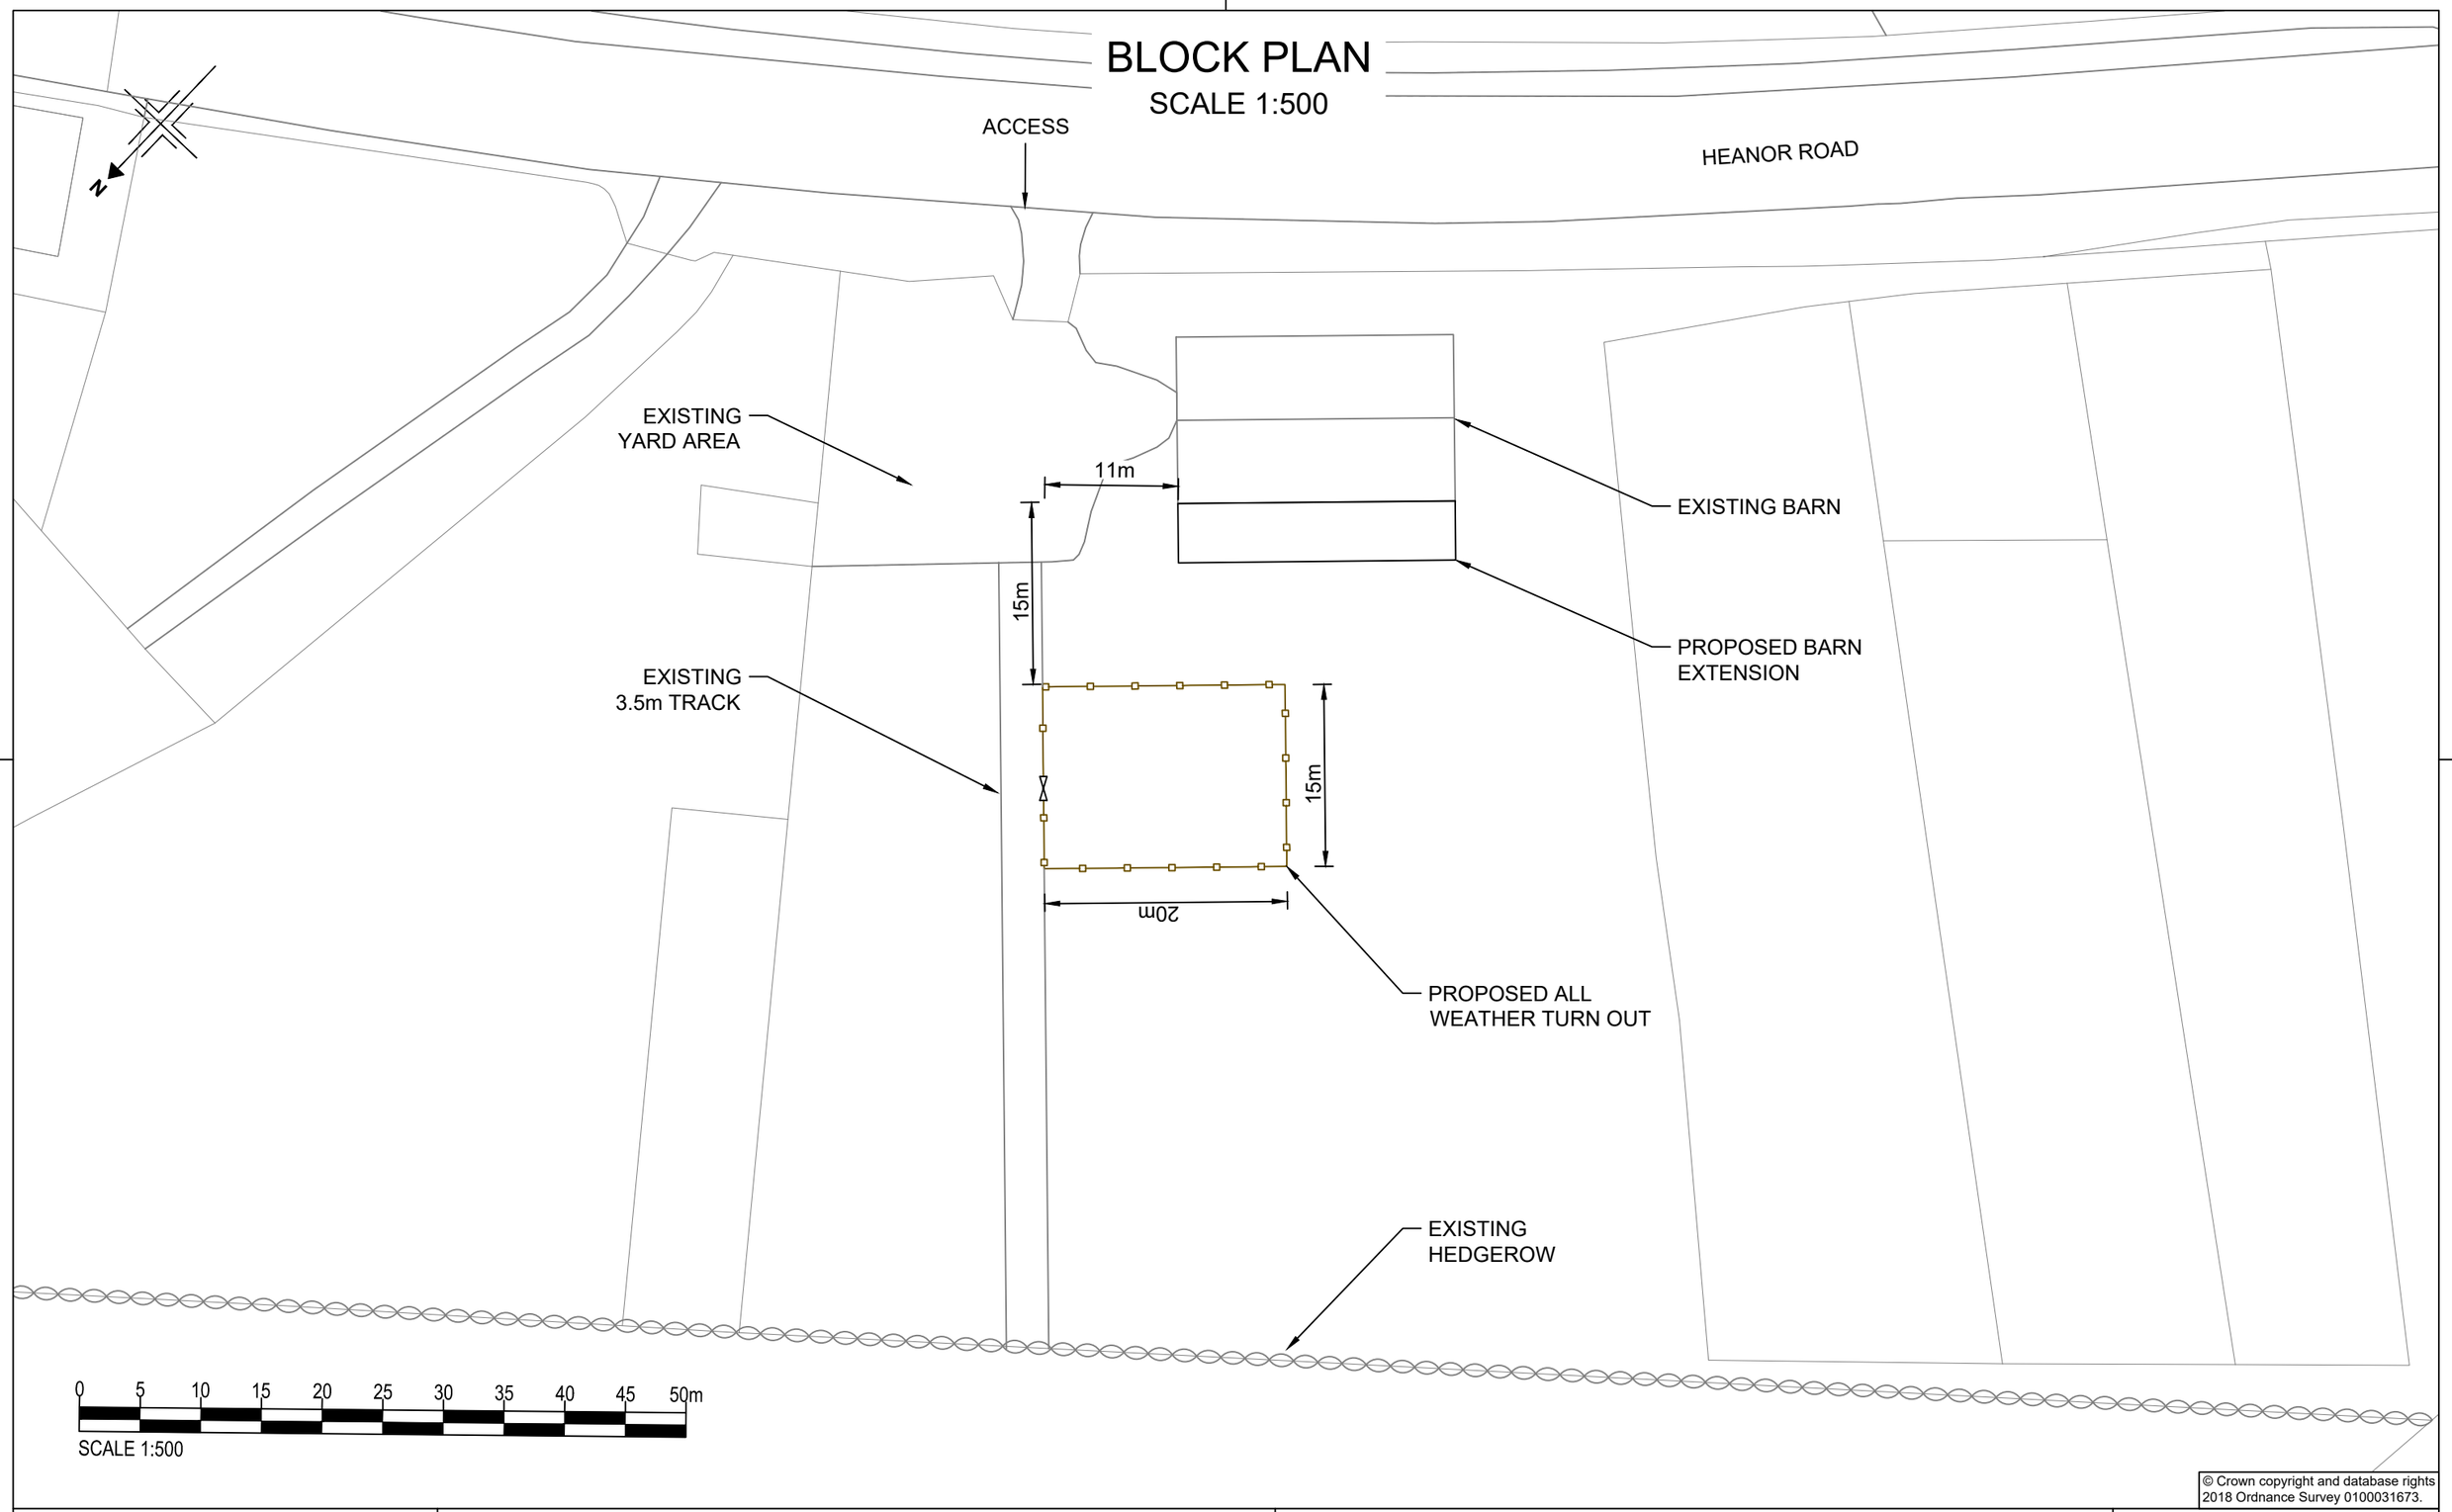

© Crown copyright and database rights
2018 Ordnance Survey 0100031673.

FAHY/2021/03		Drawing Title: PROPOSED BARN EXTENSION AND ALL WEATHER TURNOUT AREA SHEET 3 OF 6	Client: MR AND MRS FAHY HEANOR ROAD, SMALLEY ILKESTON, DE7 6DW
Scale at A3: 1:500	Revision: A		
Drawn By: LEJ	Date: 12/05/2021		
Checked By:RJS	Date: 15/05/2021		

PLANNING SERVICES
Professional CAD Plans Drawn
Planning Applications & Drawings

Contact:
Name: Richard Spendlove
Tel: 07738 379616

A3_H