# NORTH ELEVATION

SCALE 1:100

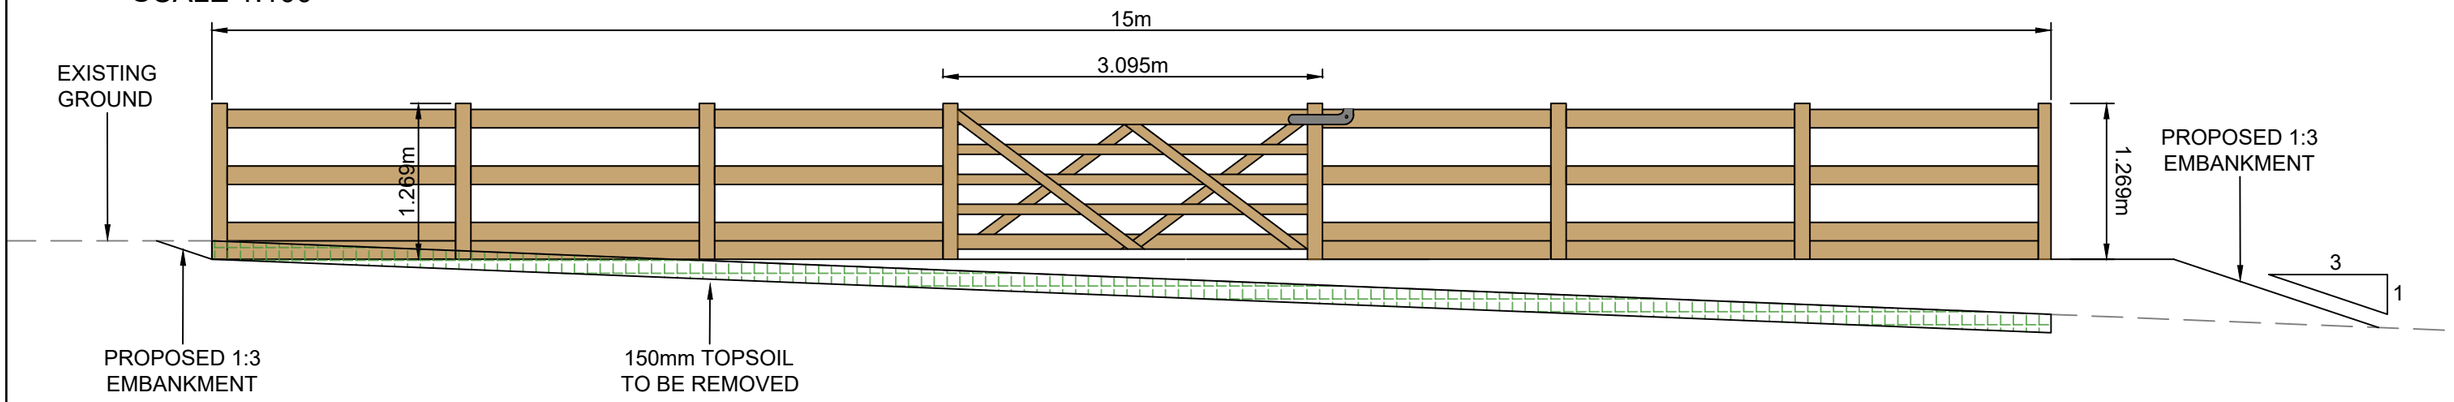


# WEST ELEVATION

SCALE 1:100

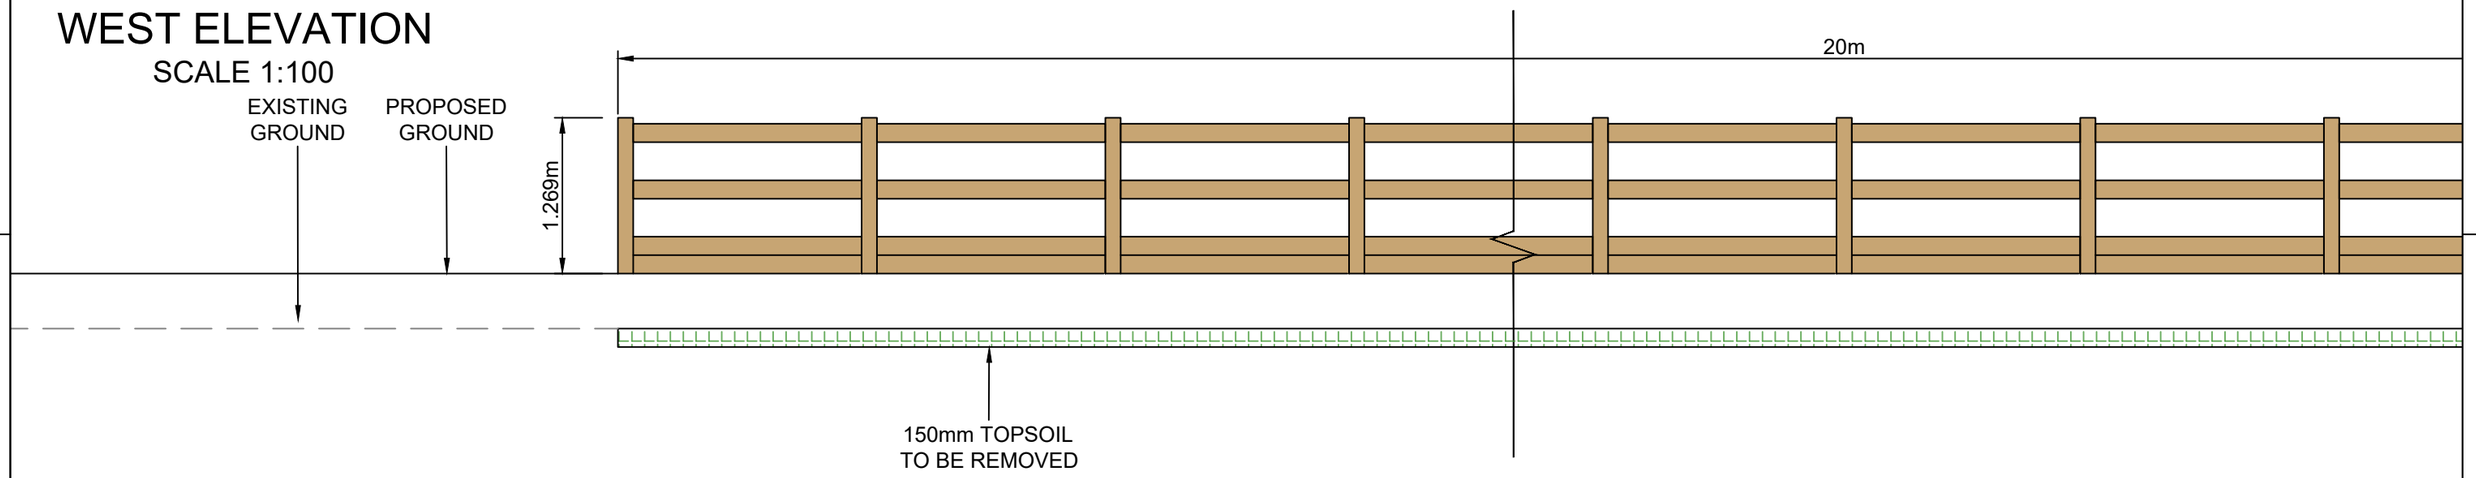


# WEST ELEVATION

SCALE 1:100

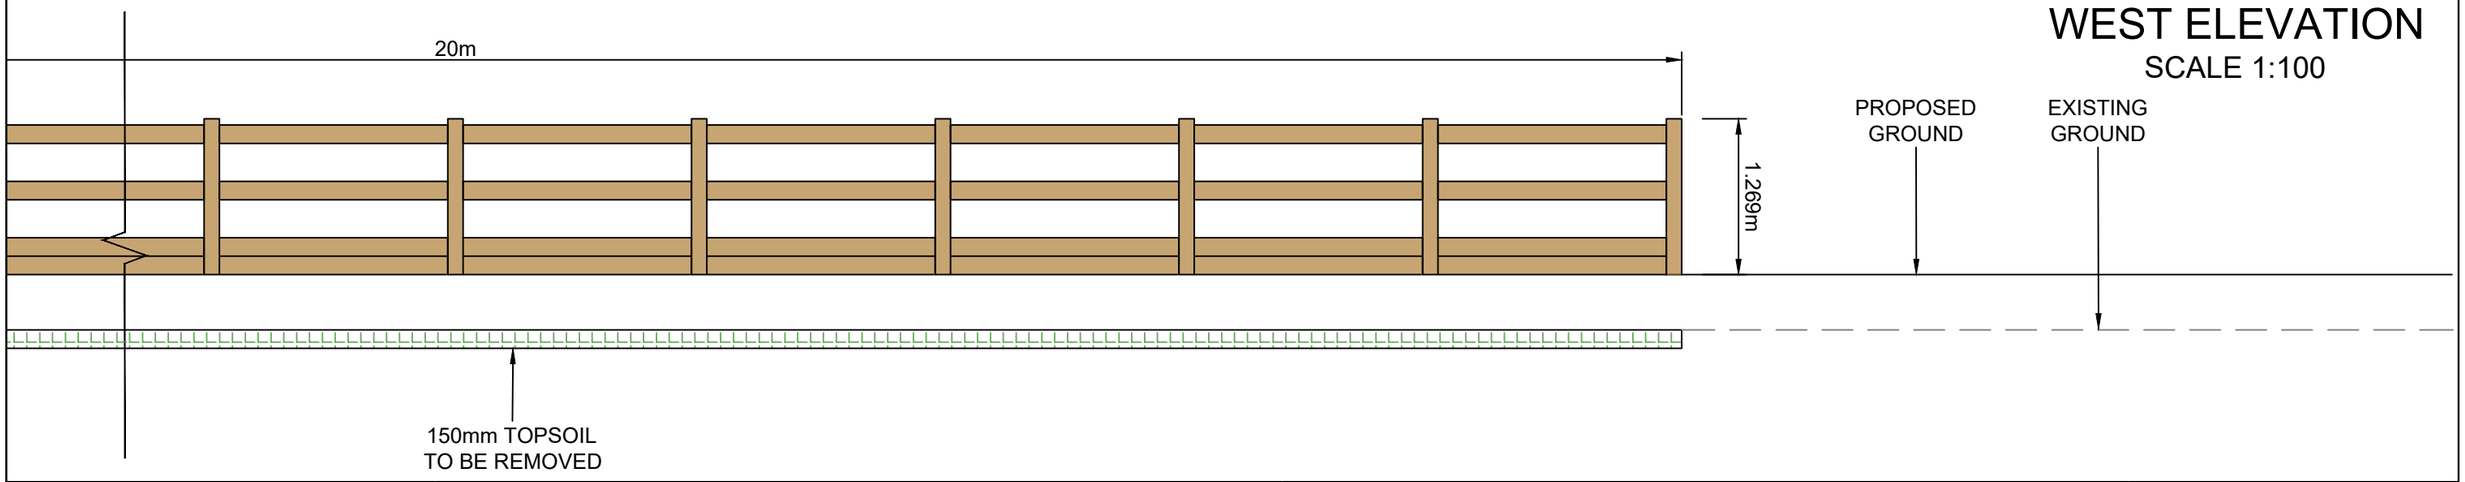


| | |
|---|---|
| FAHY/2021/04 | |
| Scale at A3: 1:50 | Revision: A |
| Drawn By: LEJ | Date: 12/05/2021 |
| Checked By:RJS | Date: 15/05/2021 |

Drawing Title:

PROPOSED BARN EXTENSION AND ALL WEATHER TURNOUT AREA
SHEET 4 OF 6

Client:

MR AND MRS FAHY
HEANOR ROAD, SMALLEY
ILKESTON, DE7 6DW

**PLANNING SERVICES**
Professional CAD Plans Drawn
Planning Applications & Drawings

Contact:
Name: Richard Spendlove
Tel: 07738 379616

A3_H