SOUTH ELEVATION

SCALE 1:50

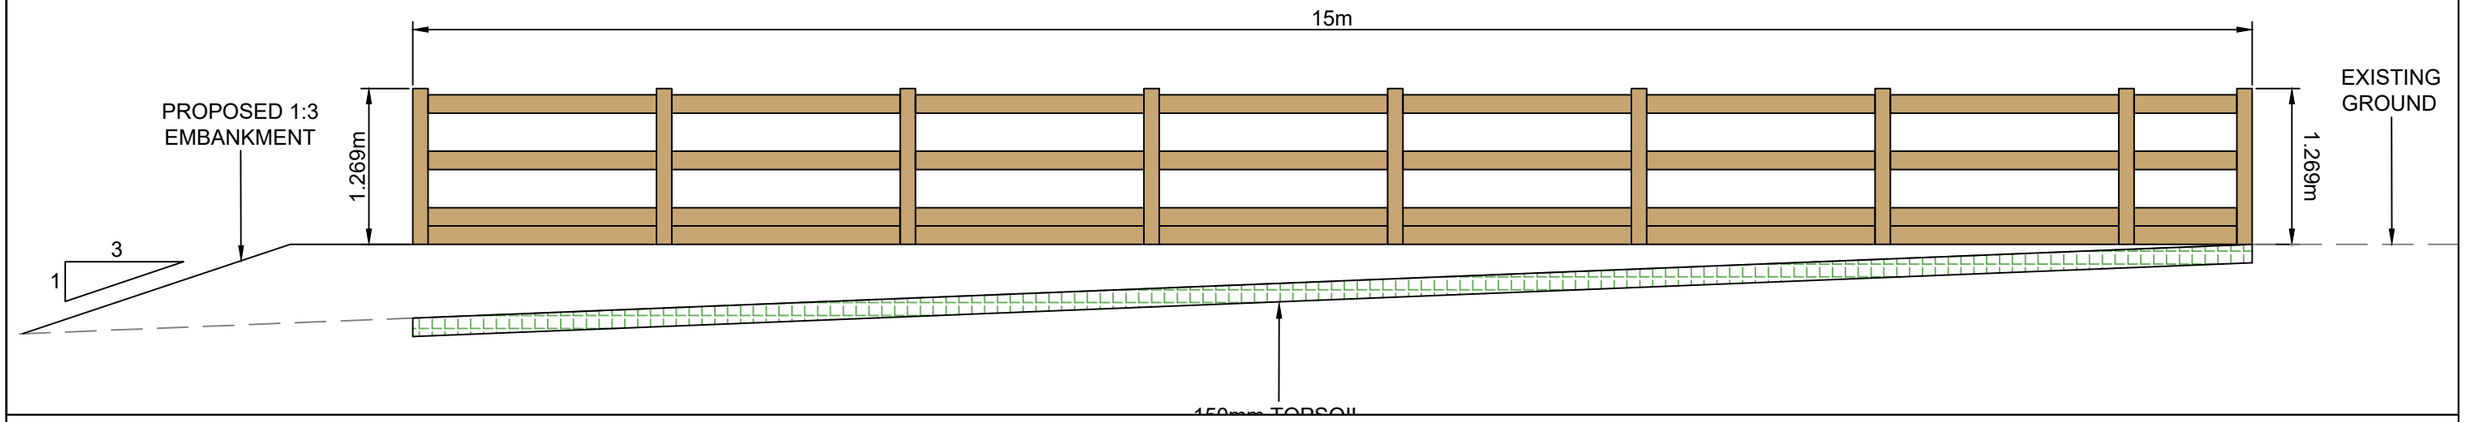

EAST ELEVATION

SCALE 1:50

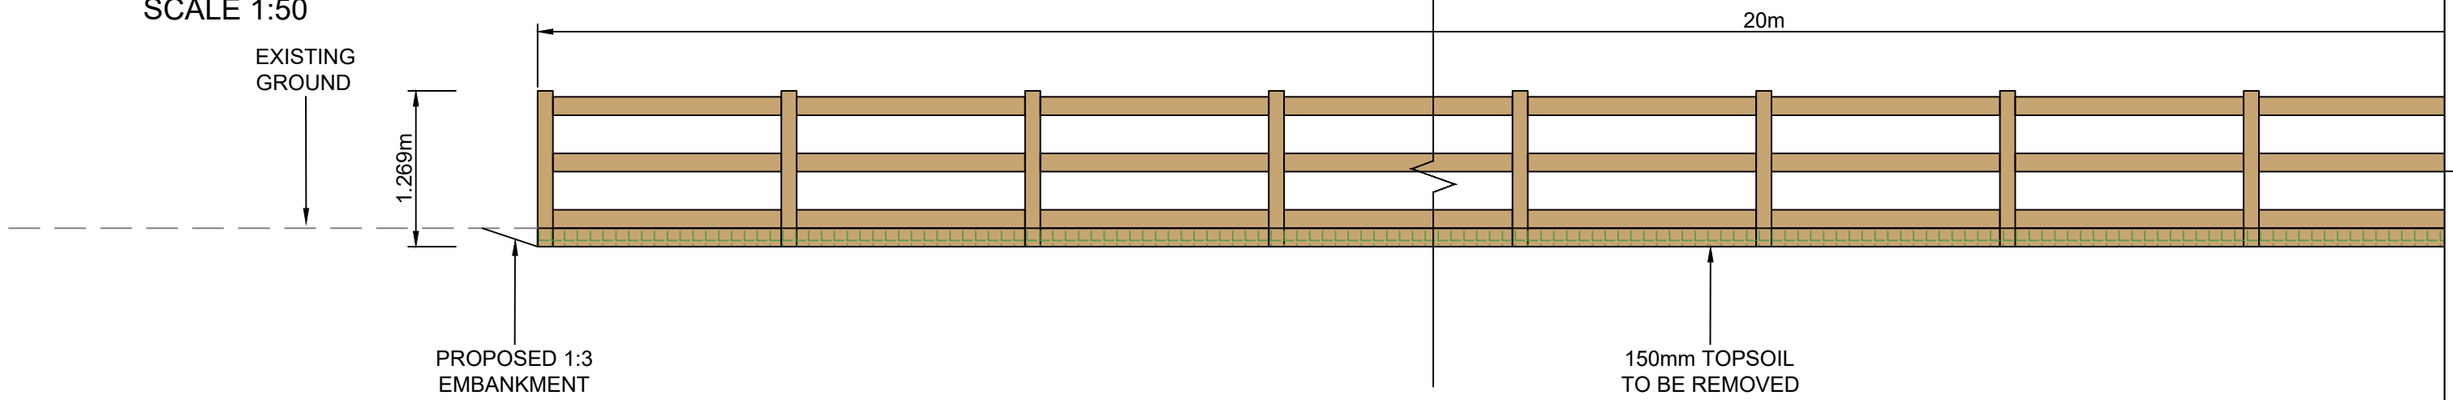

EAST ELEVATION

SCALE 1:50

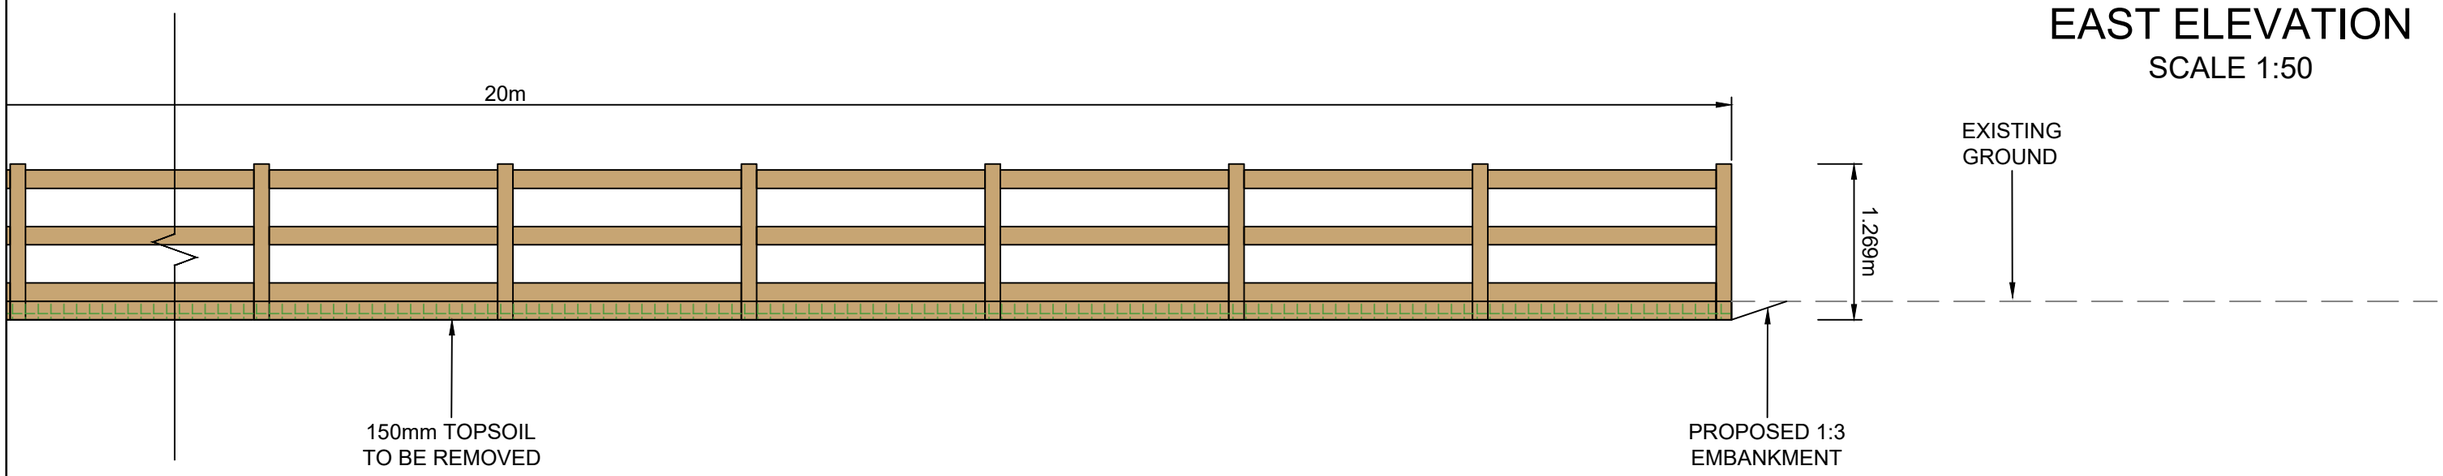

FAHY/2021/05	
Scale at A3: 1:50	Revision: A
Drawn By: LEJ	Date: 12/05/2021
Checked By:RJS	Date: 15/05/2021

Drawing Title:

PROPOSED BARN EXTENSION AND ALL WEATHER TURNOUT AREA
SHEET 4 OF 6

Client:

MR AND MRS FAHY
HEANOR ROAD, SMALLEY
ILKESTON, DE7 6DW

PLANNING SERVICES
Professional CAD Plans Drawn
Planning Applications & Drawings

Contact:
Name: Richard Spendlove
Tel: 07738 379616

A3_H