Scale 1:50

0 1 2 3 4 5

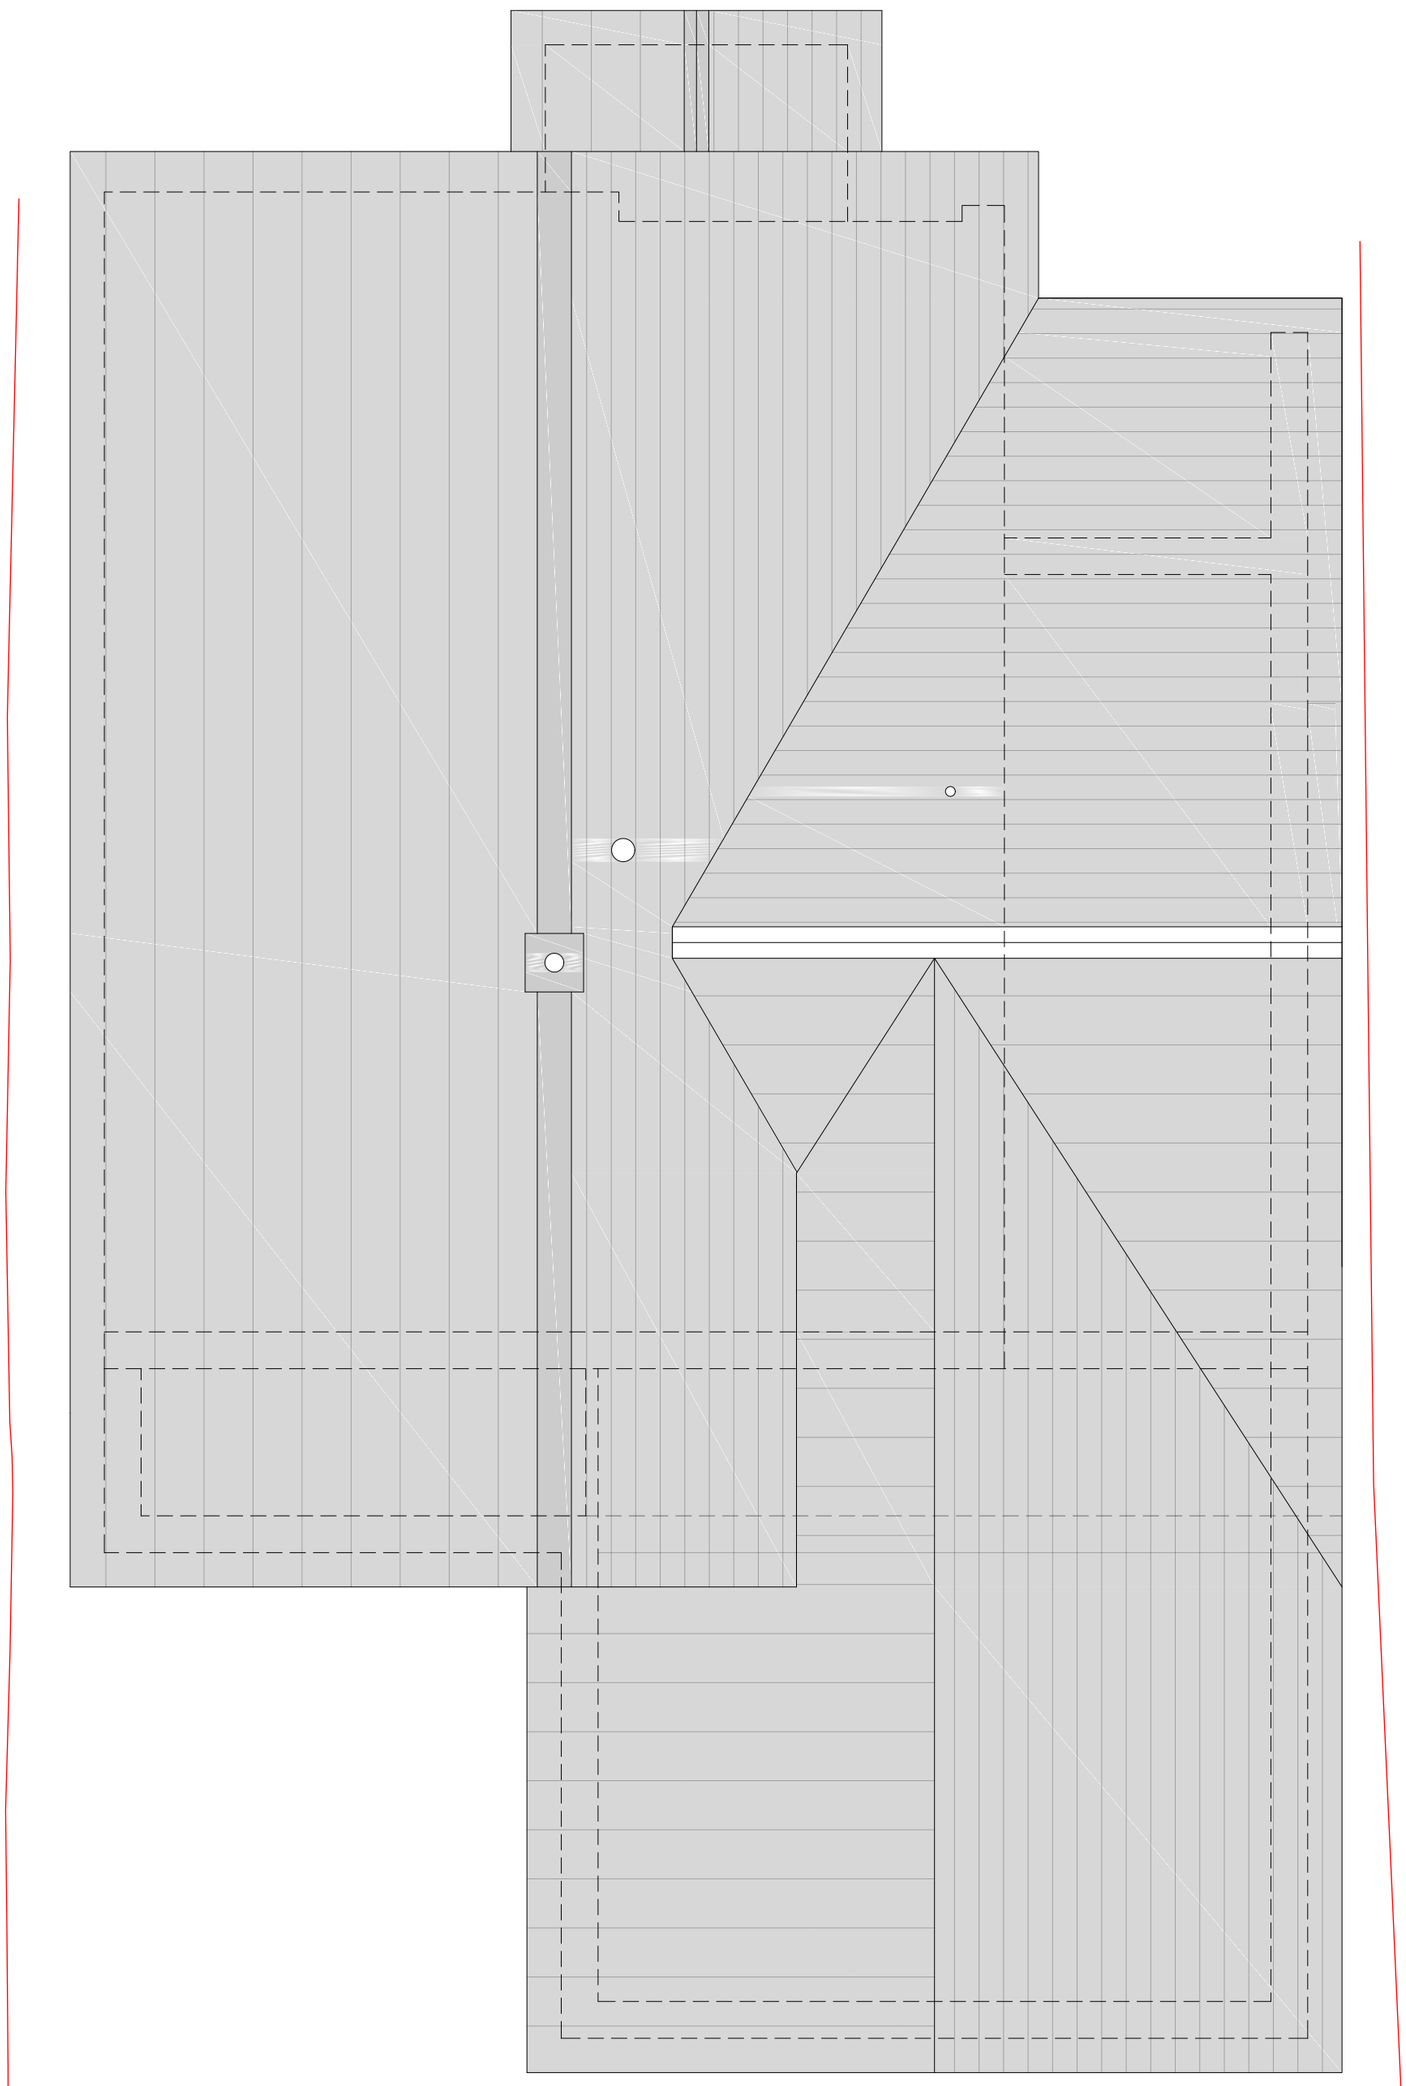

ROOF LAYOUT PLAN

S.G ARCHITECTURAL DESIGN

Tel: 07817034426. sgarchitecturaldesign@gmail.com.

www.sgarchitecturaldesign.com

40 Deepdale Road, Belper, DE56 1HQ

07B - PROPOSED ROOF PLAN

SG PROJECT NO.	PAPER SIZE	DRAWN BY
207	A2	SG
REVISION	SCALE(S)	
PLANNING	1:50	

Drawing measurements shall not be obtained by scaling. Verify all dimensions prior to construction. Immediately report any discrepancies on this document to SG ARCHITECTURAL DESIGN.

REV.	DESCRIPTION	DATE	BY	CHK'D
P1	FIRST ISSUE	24-06-21	SG	SG