Scale 1:100

0 1 2 3 4 5 10

S.G ARCHITECTURAL DESIGN
Tel: 07817034426. sgarchitecturaldesign@gmail.com.
www.sgarchitecturaldesign.com

40 Deepdale Road, Belper, DE56 1HQ

# 01 - EXISTING PLAN & ELEVATION

| PROJECT NO. | PAPER SIZE | DRAWN |
|---|---|---|
| 207 | A1 | SG |
| REASON | SCALE | |
| PLANNING | 1:100 | |

Drawing measurements shall not be obtained by scaling. Verify all dimensions prior to construction. Immediately report any discrepancies on this document to SG ARCHITECTURAL DESIGN.

| REV. | DESCRIPTION | DATE | BY | CHK'D |
|---|---|---|---|---|
| P1 | FIRST ISSUE | 24-06-21 | SG | SG |

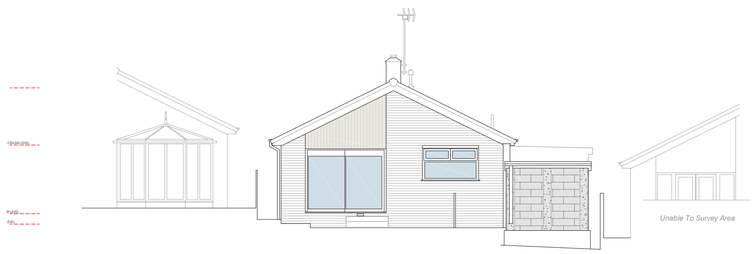


Elevation 3.
Datum:47.00m.

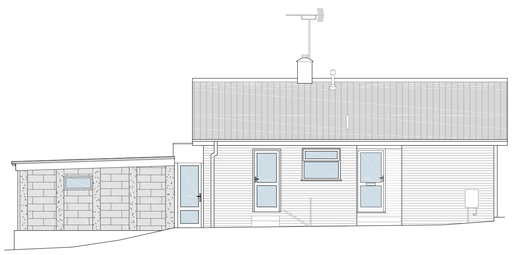

Elevation 4.
Datum:47.00m.

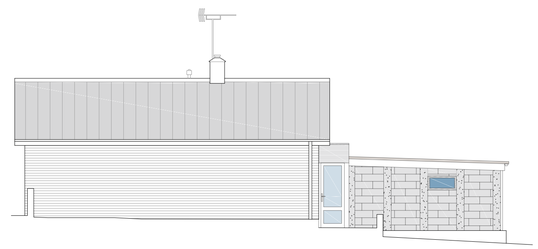

Elevation 2.
Datum:47.00m.

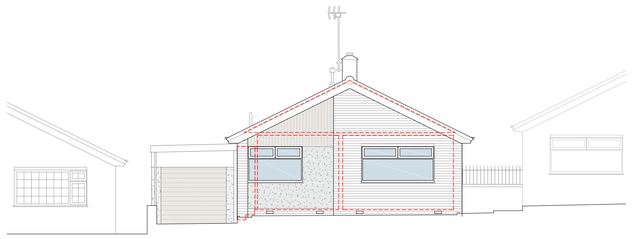

Elevation 1.
Datum:47.00m.

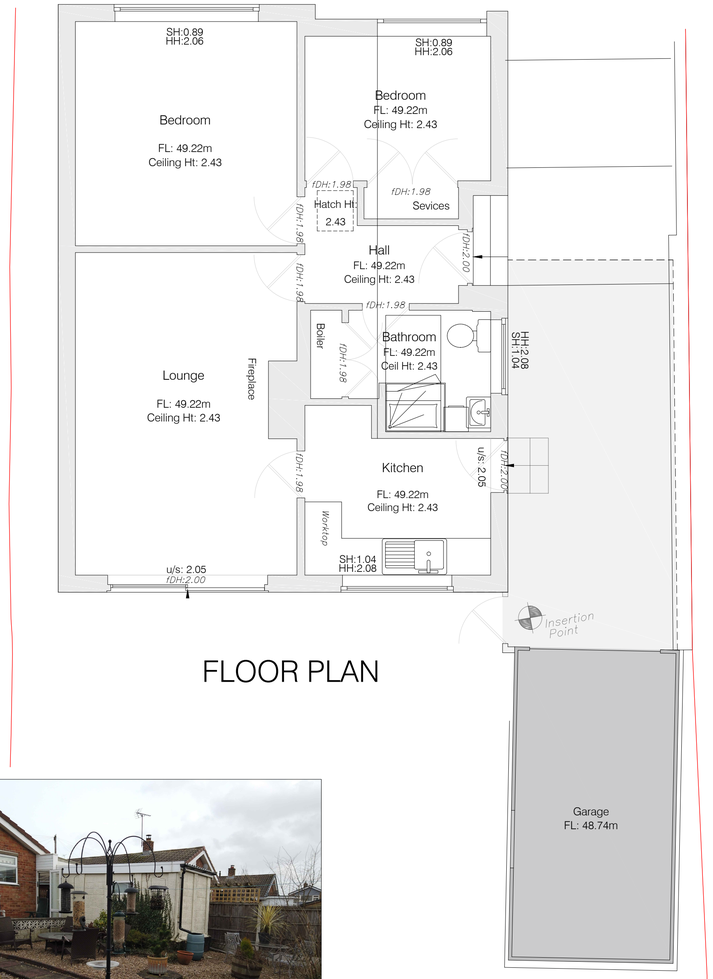


FLOOR PLAN

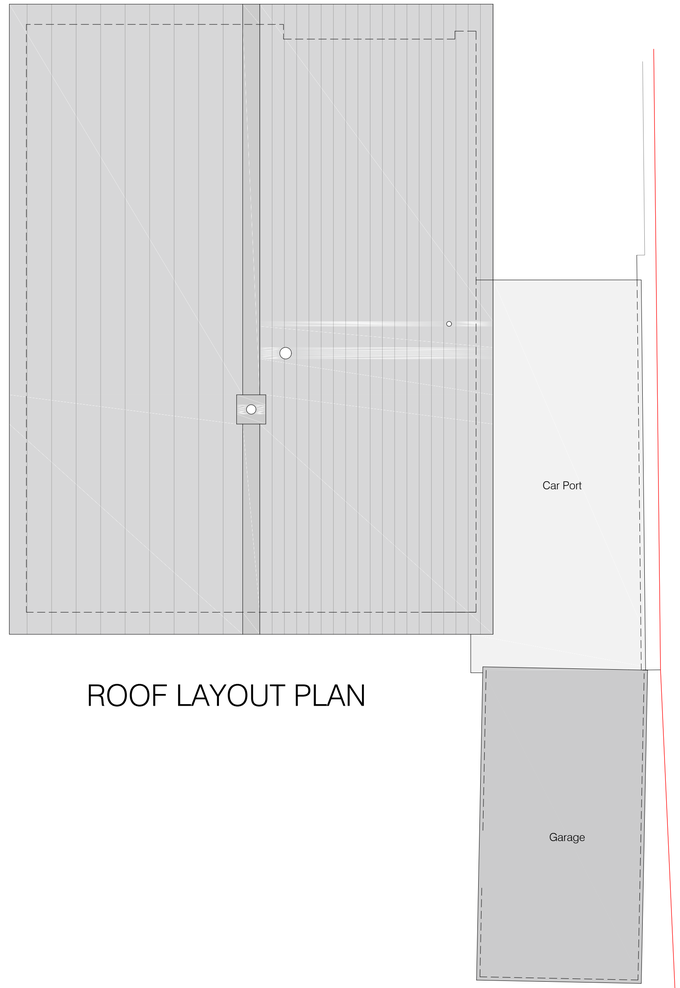


ROOF LAYOUT PLAN











Scale 1:50

0 1 2 3 4 5