
PROPOSED DEVELOPMENT AT
HOLLYBUSH FARM - DINNINGTON LANE - SOUTH WINGFIELD

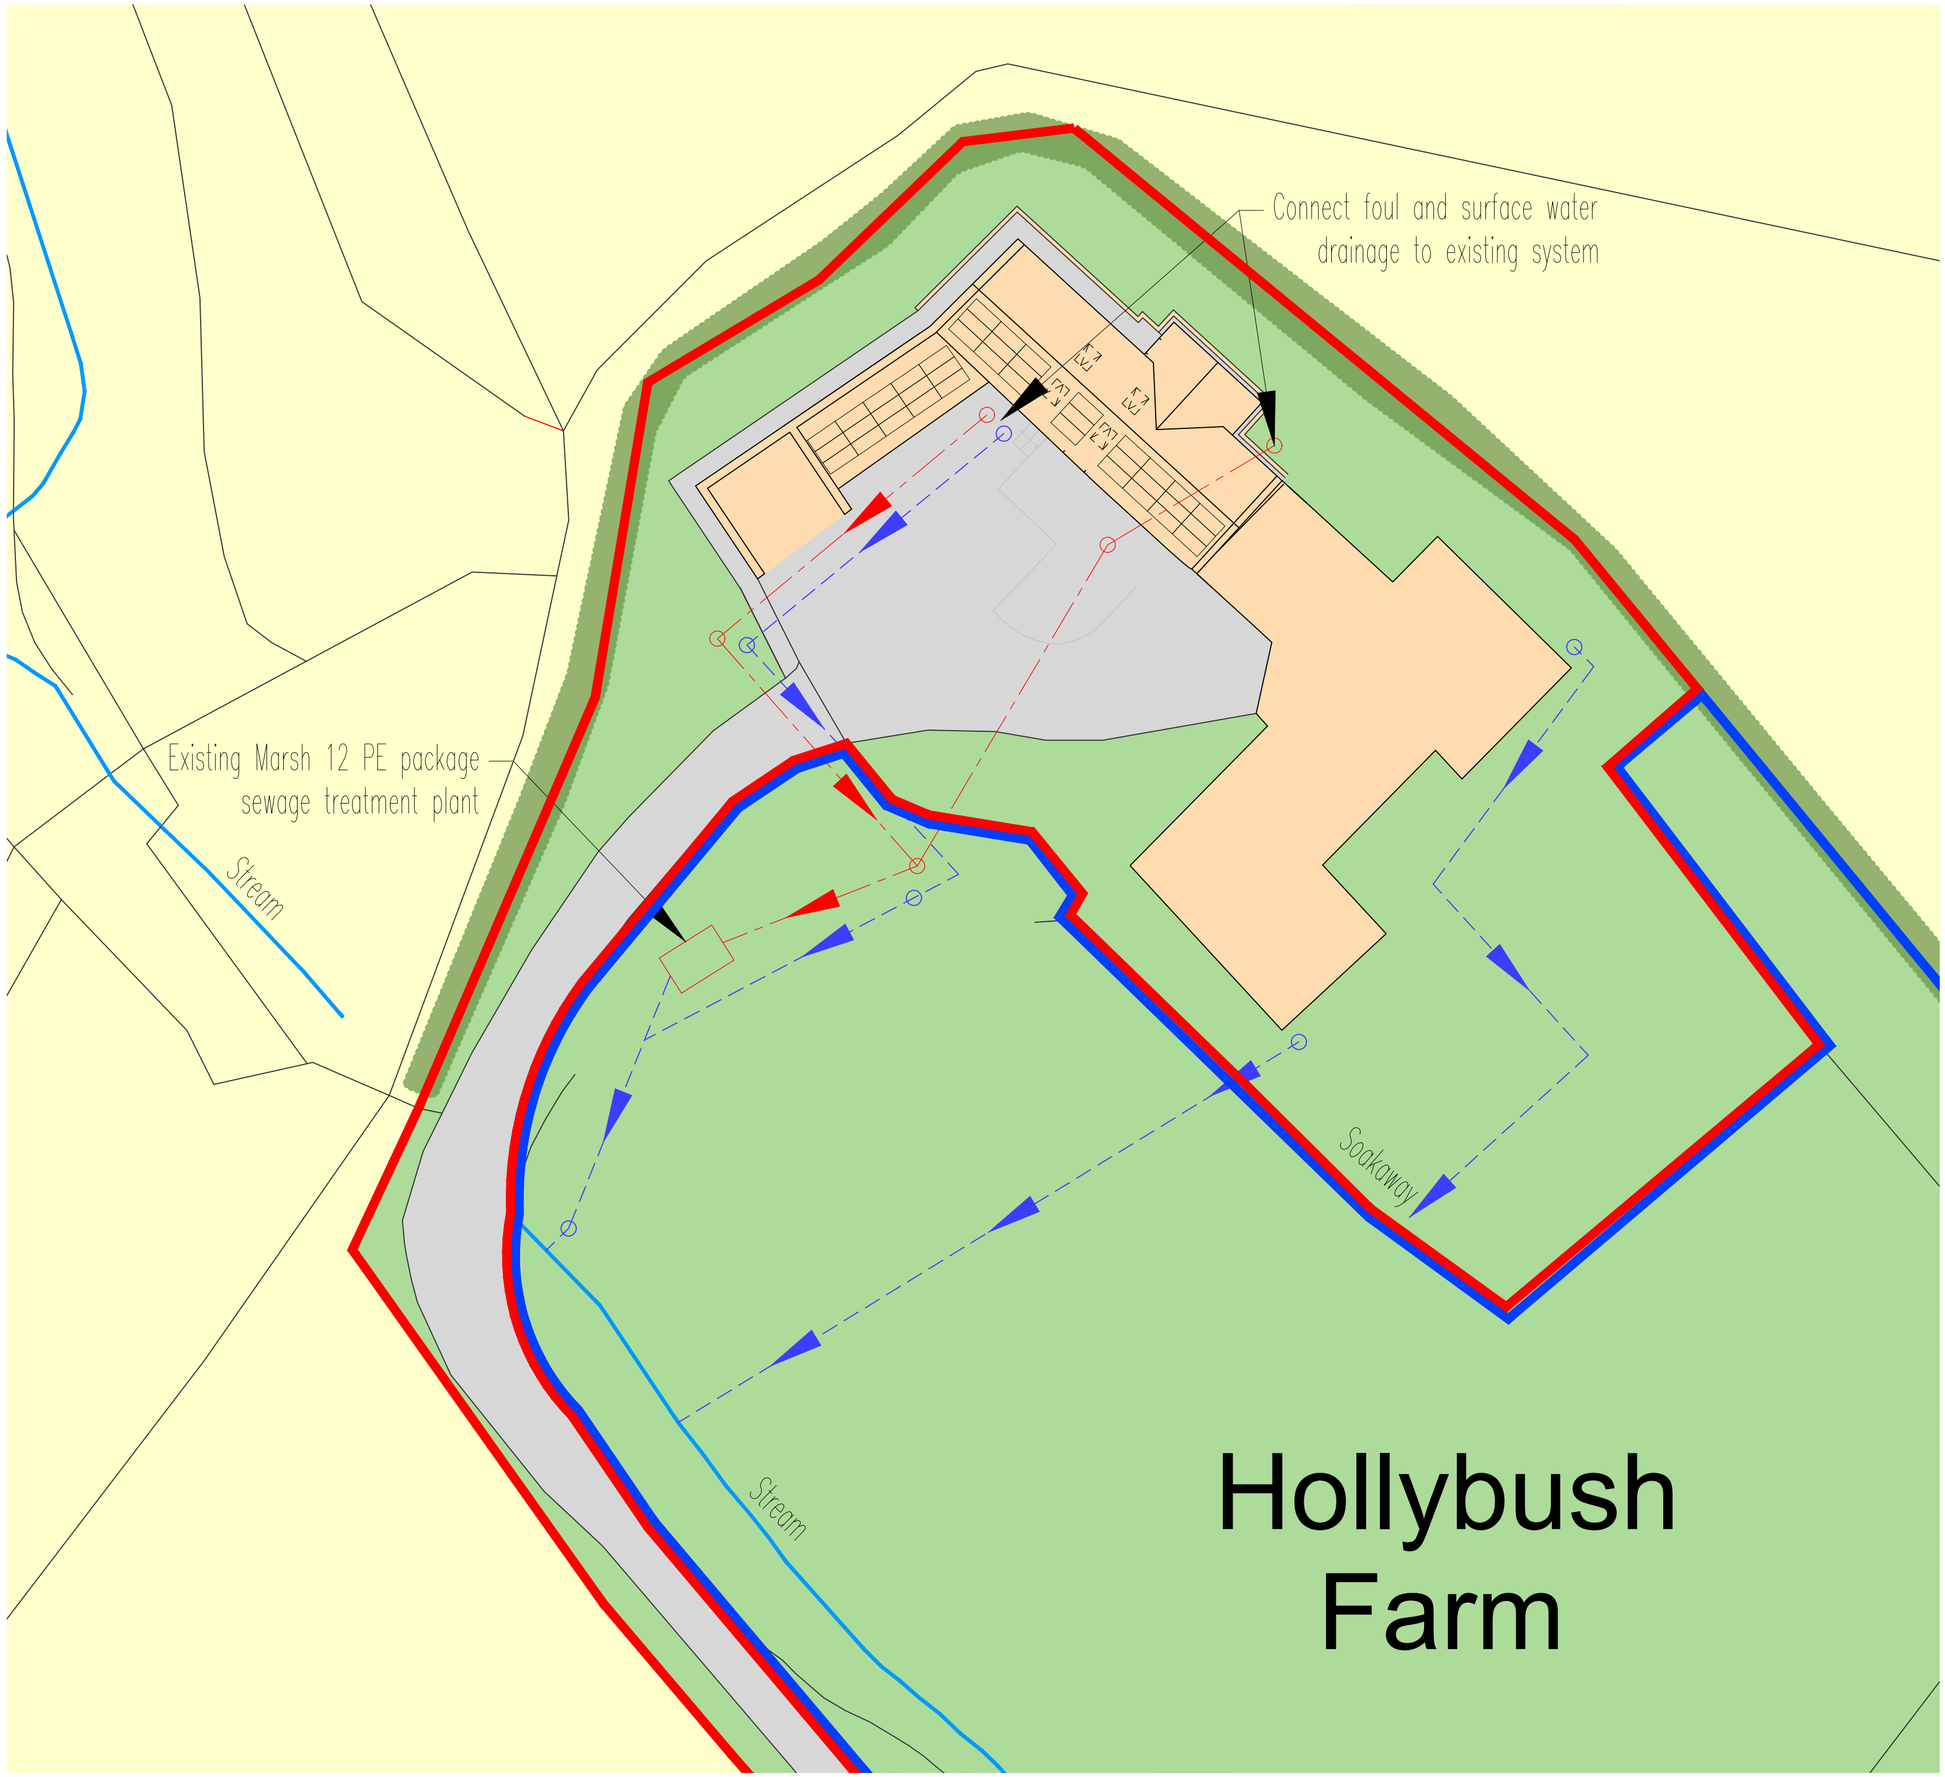

Figured dimensions must be taken in preference to scaled dimensions and any discrepancies must be referred to Urban Designs Ltd. Immediately. Contractors, subcontractors and suppliers must verify all dimensions on site before commencing any work or making any workshop drawings. Any indication of services is approximate only and full investigation should be carried out on site prior to commencing the works.

N

KEY:
Existing Foul Water Drainage
Existing Surface Water Drainage

Revisions			
A	SITE/OWNERSHIP BOUNDARIES AMENDED	28.06.2021	RL

urbandesigns
urban designs limited | suite 6 | anson court | horninglow street
burton upon trent | staffordshire | de14 1ng
t: 01283 763763
e: info@urban-designs.co.uk
www.urban-designs.co.uk

Drawing: Proposed Drainage Layout

Client: Mr & Mrs Skidmore

Job: Hollybush Farm
Dinnington Lane
Moorwood Moor
South Wingfield

Scale: 1:500@A2 Drawn By: RL

Date: June 2021 Checked By: AR

Drawing No.
2021_648_002A