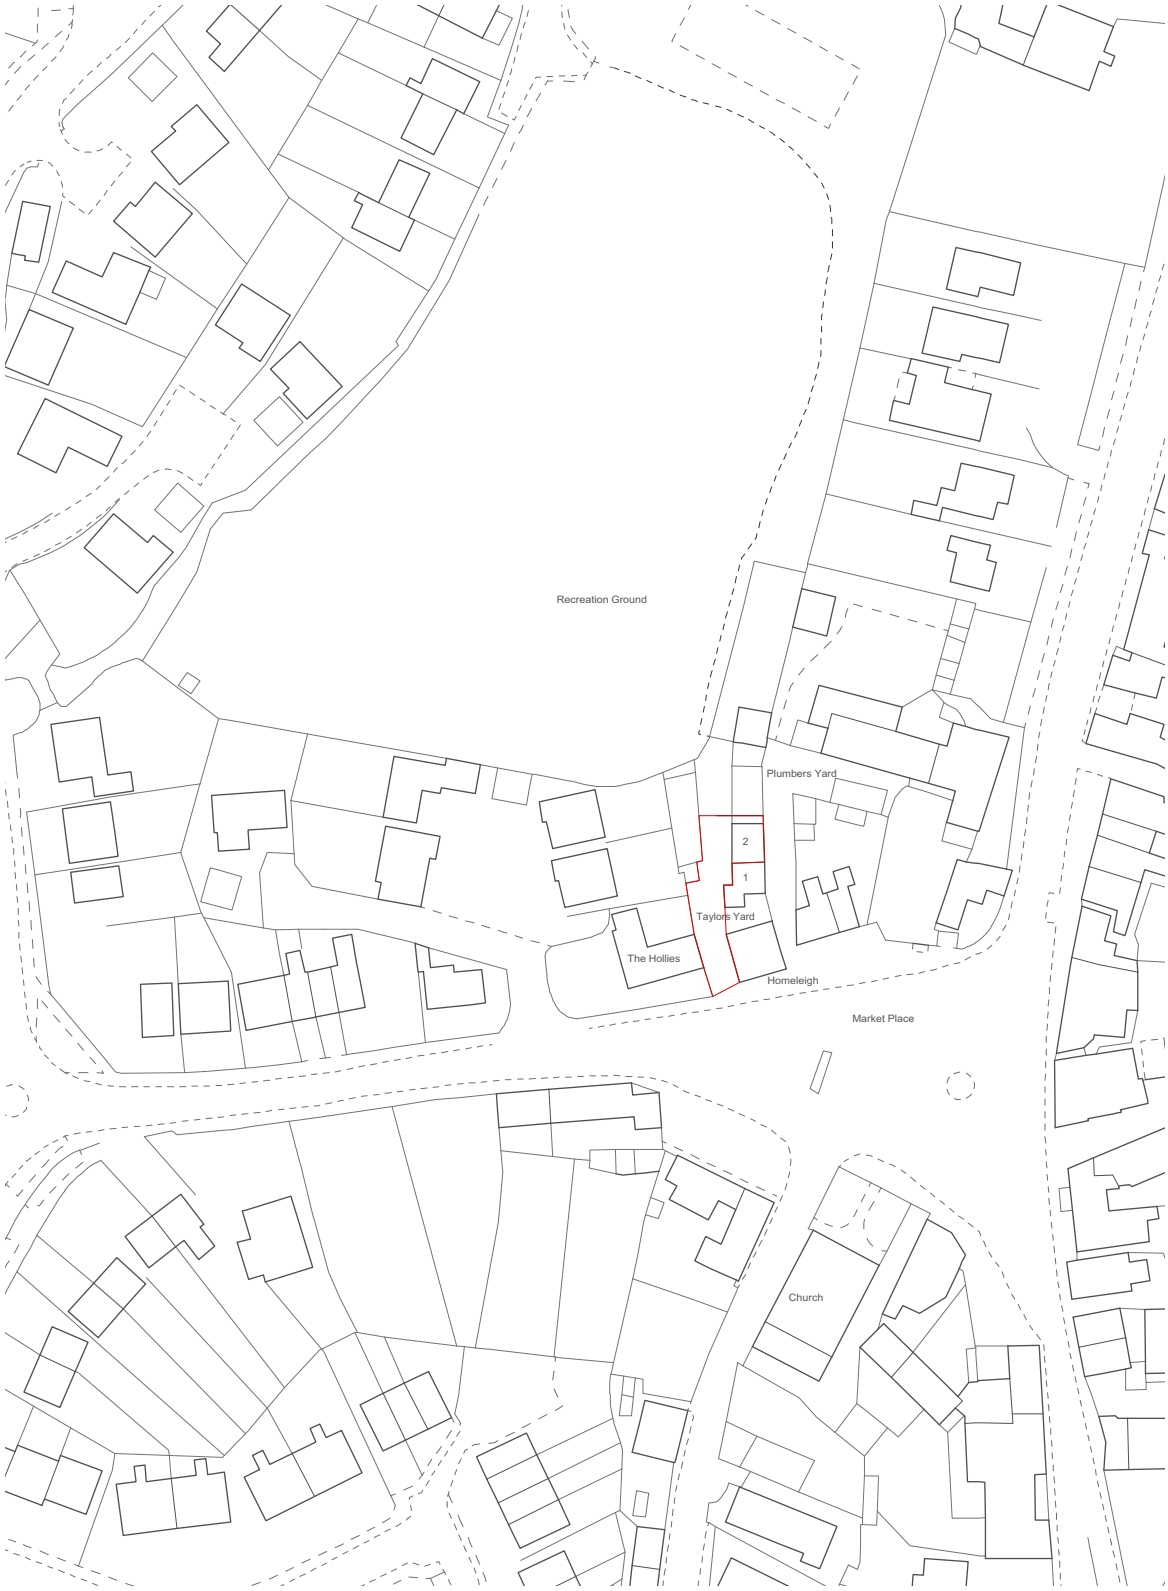

Site boundary (including access to public highway)

2 Taylors Yard, Crich

Revision notes:

Title:	Site Location Plan
Job no:	20.02
Dwg. no:	P(001)
Scale:	1:1250
Size:	A4
Date:	28.06.21
Drawn:	AG
Ckd by:	HE

CE+CA

Chiles Evans + Care Architects
24 Byron Road
Sheffield
S7 1RY

t. 0114 2663542
m. 0792 8585704
e. info@cecastudio.co.uk
w. www.cecastudio.co.uk

© Chiles Evans + Care Architects 2019.
All dimensions to be checked on site. Do not scale from these drawings.