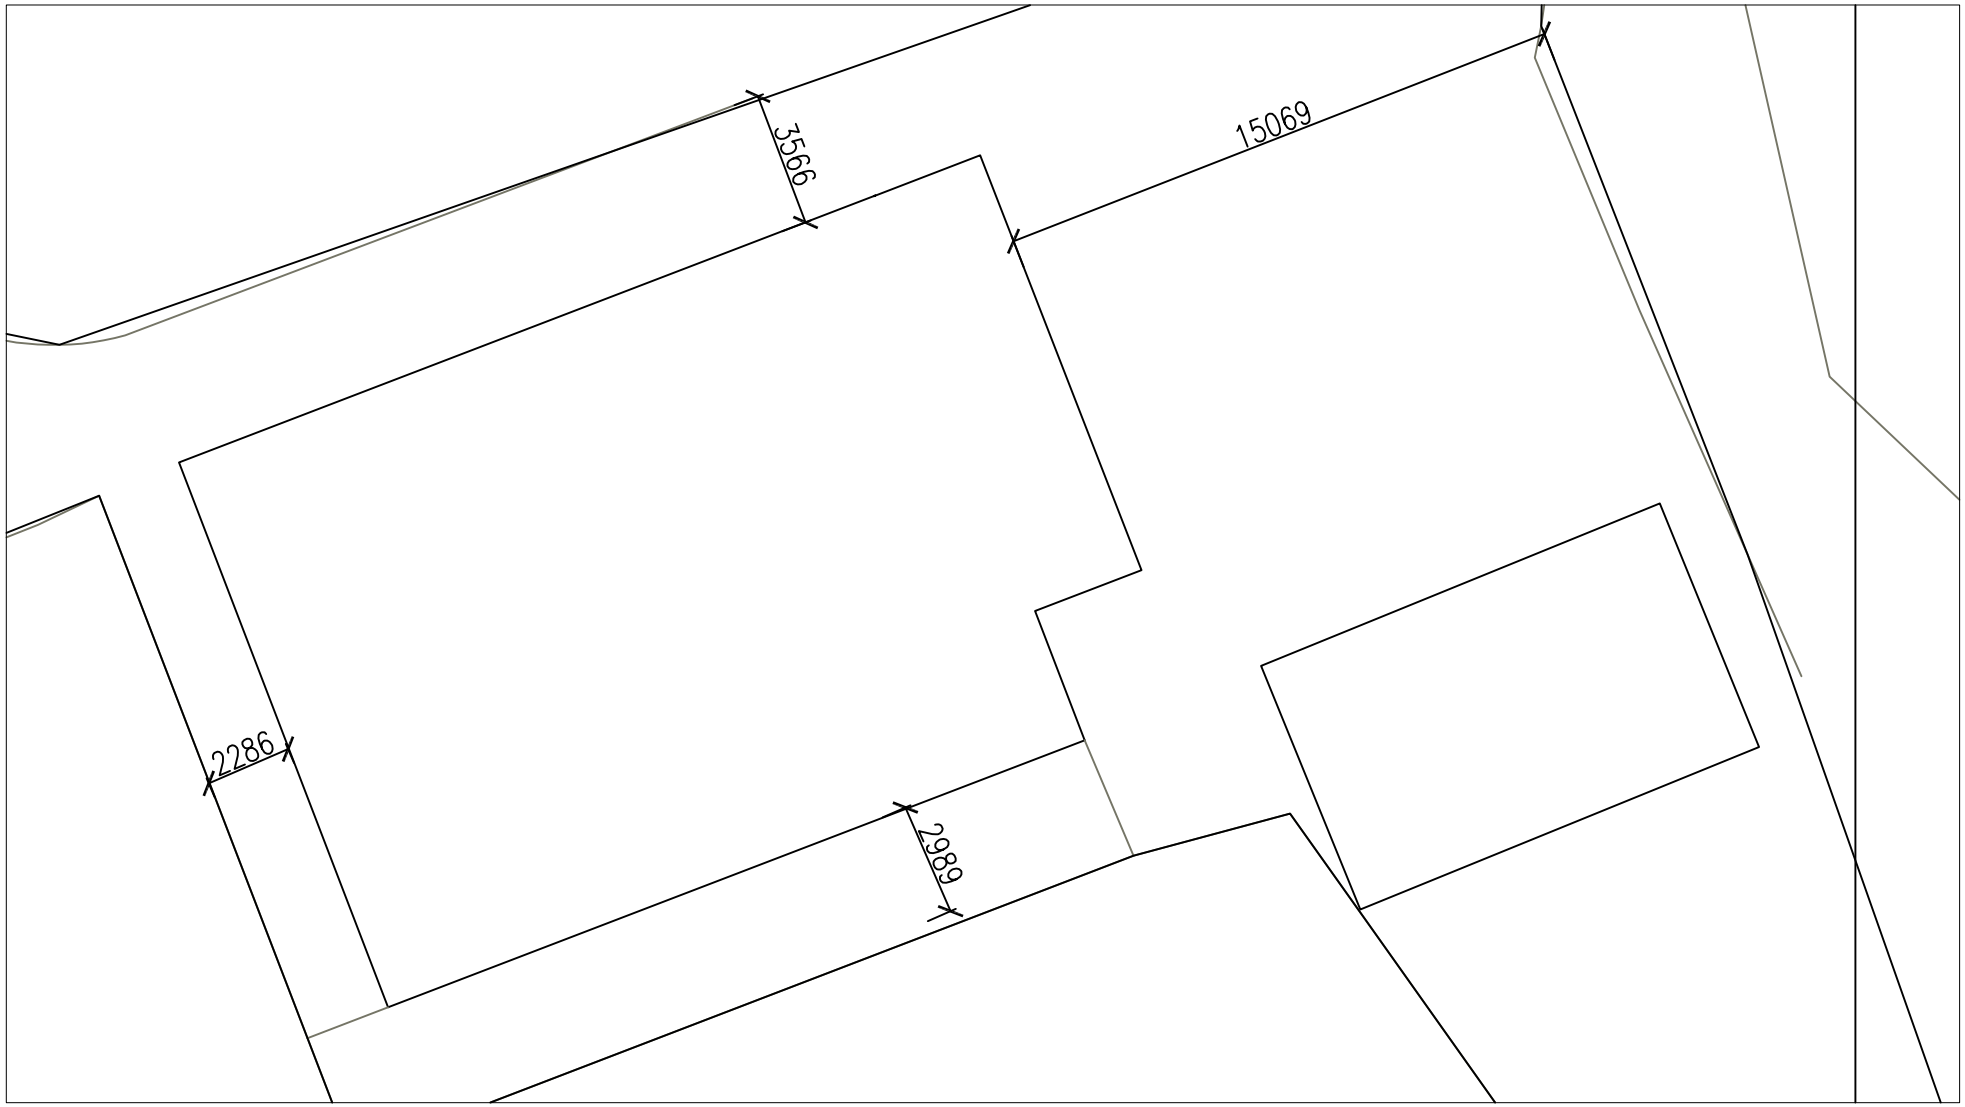

Proposed Domers, Roof Open Area and Front Porch at Stainsby Bungalow Smalley For Indy Sandhu. Block Plan

CADPLAN
Architectural & Drafting Services

Matthew Norrish B Sc ACIOB
14 Moorbridge Lane
Stapleford NG9 8GU
Tel 0115 8774183

Dwg.No.	Date	Scale
S0621.BP	Jun 2021	1:200

Revisions