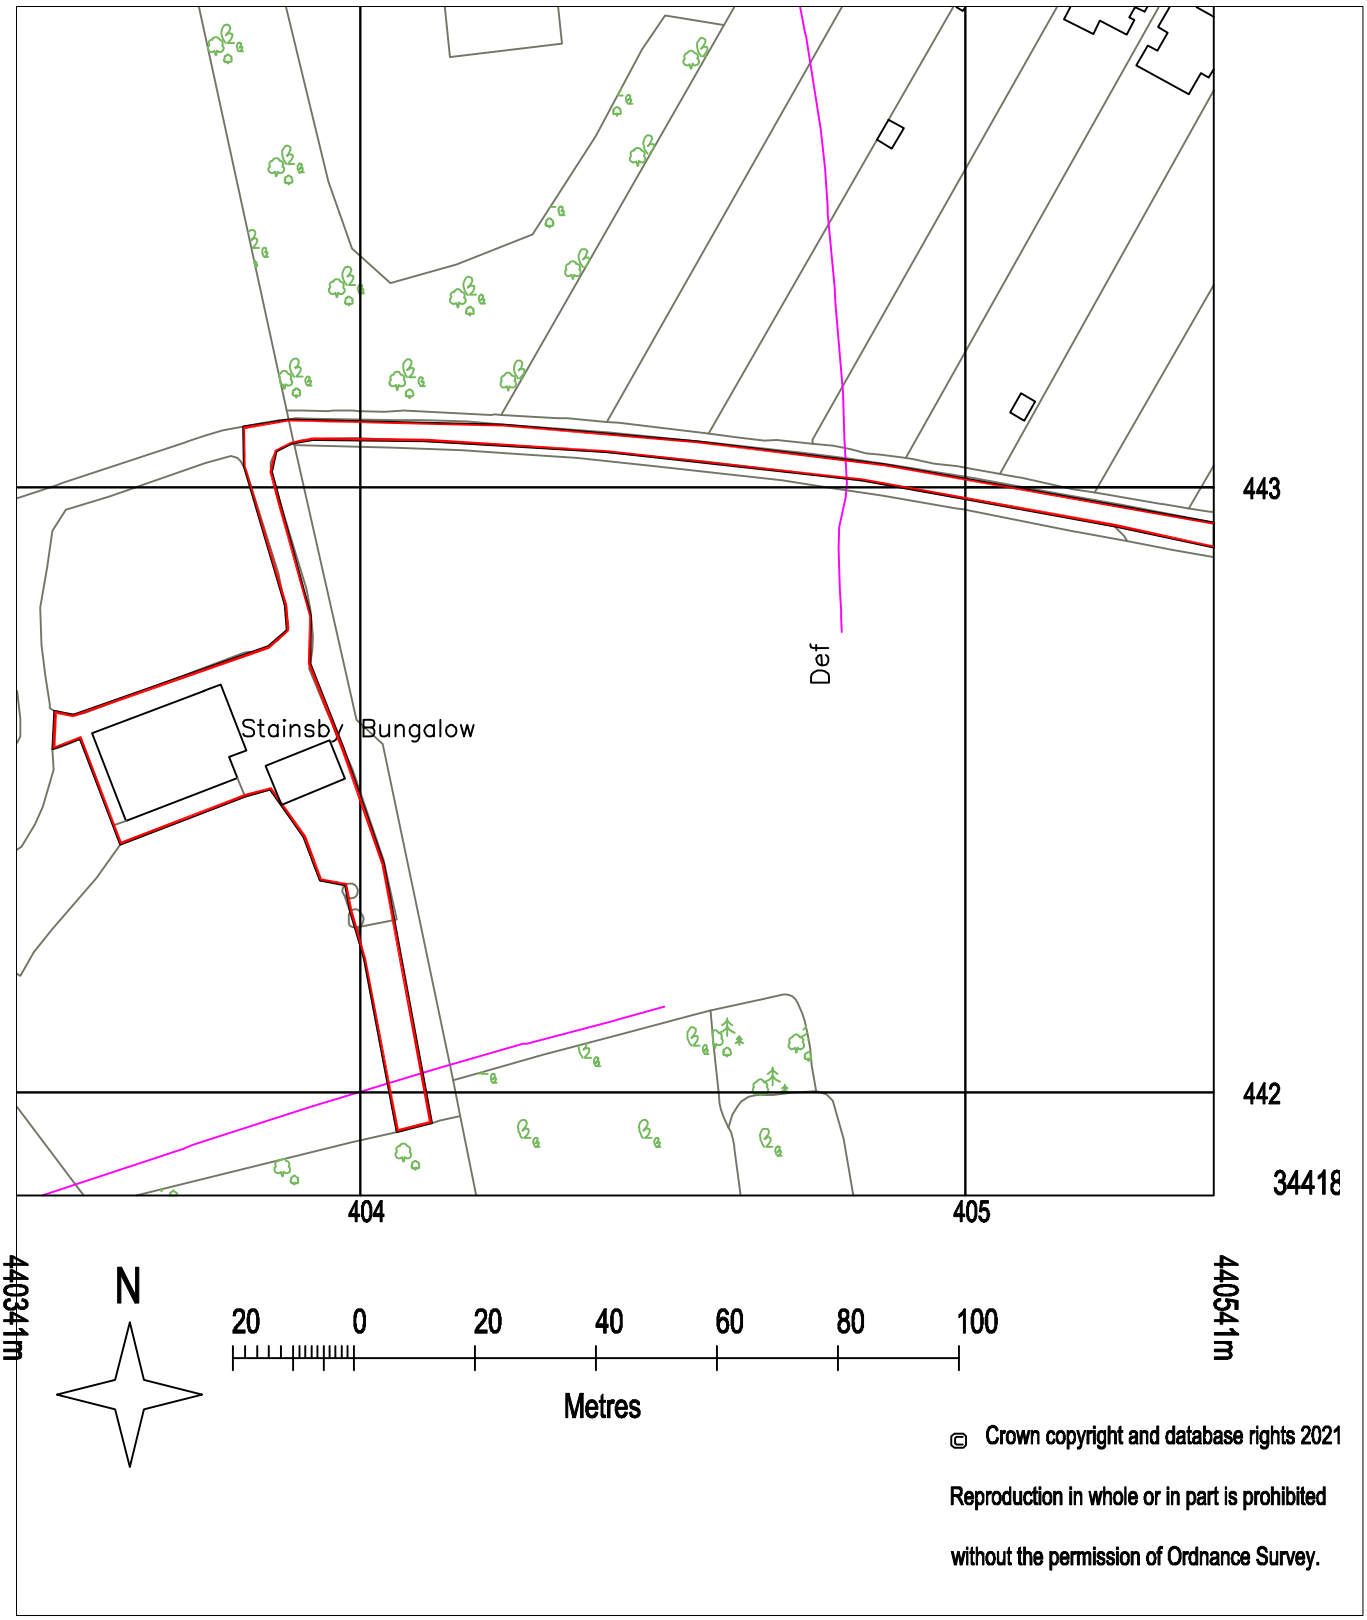

Proposed Domers, Roof Open Area and Front Porch at Stainsby Bungalow Smalley For Indy Sandhu. Site Plan

CADPLAN
Architectural & Drafting Services

Matthew Norrish B Sc ACIOB
14 Moorbridge Lane
Stapleford NG9 8GU
Tel 0115 8774183

Revisions	Dwg No.	Date	Scale
	S0621.SP	Jun 2021	1:1250