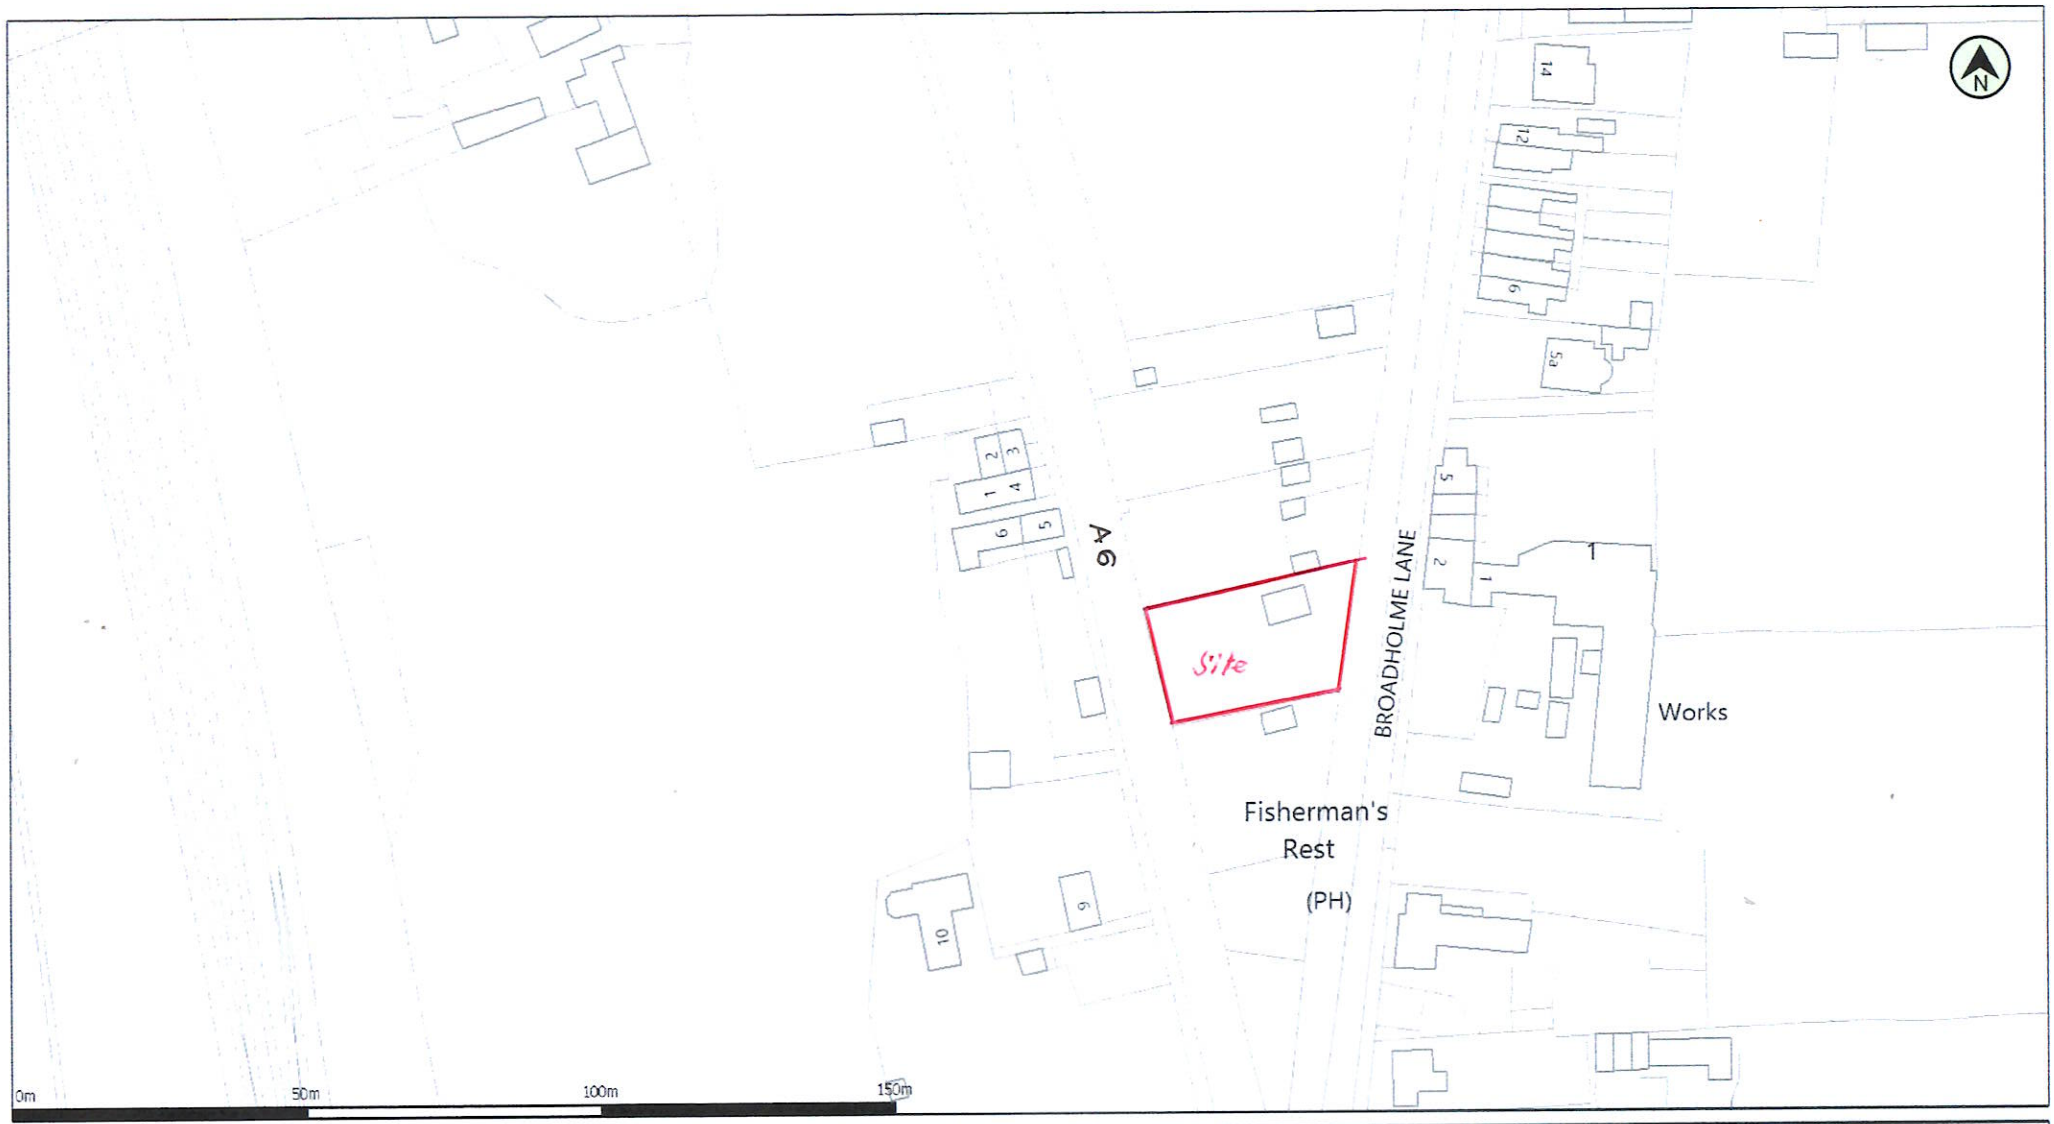

(c) Crown copyright and database rights 2021 Ordnance Survey 100018507 Date: 04/01/21 Scale: 1:1250 Map Centre: 434920,349255 Data updated: 06/10/20 Our Ref: 470808 - 3 OS Background Plan A4

Map data

Proposed change of use of garage to dwelling at Broadholme Lane, Belper.
Site location plan. Drawing no: JC/A305/1. Scale: 1/1250. June 2021.