

OS MasterMap 1250/2500/10000 scale
Monday, June 28, 2021, ID: BW1-00972904
maps.blackwell.co.uk

1:1250 scale print at A4, Centre: 442129 E, 352863 N

©Crown Copyright Ordnance Survey. Licence no. 100041041

N

BLACKWELL'S
MAPPING SERVICES
PERSONAL & PROFESSIONAL MAPPING
www.blackwellmapping.co.uk
TEL: 0800 151 2612
maps@blackwell.co.uk

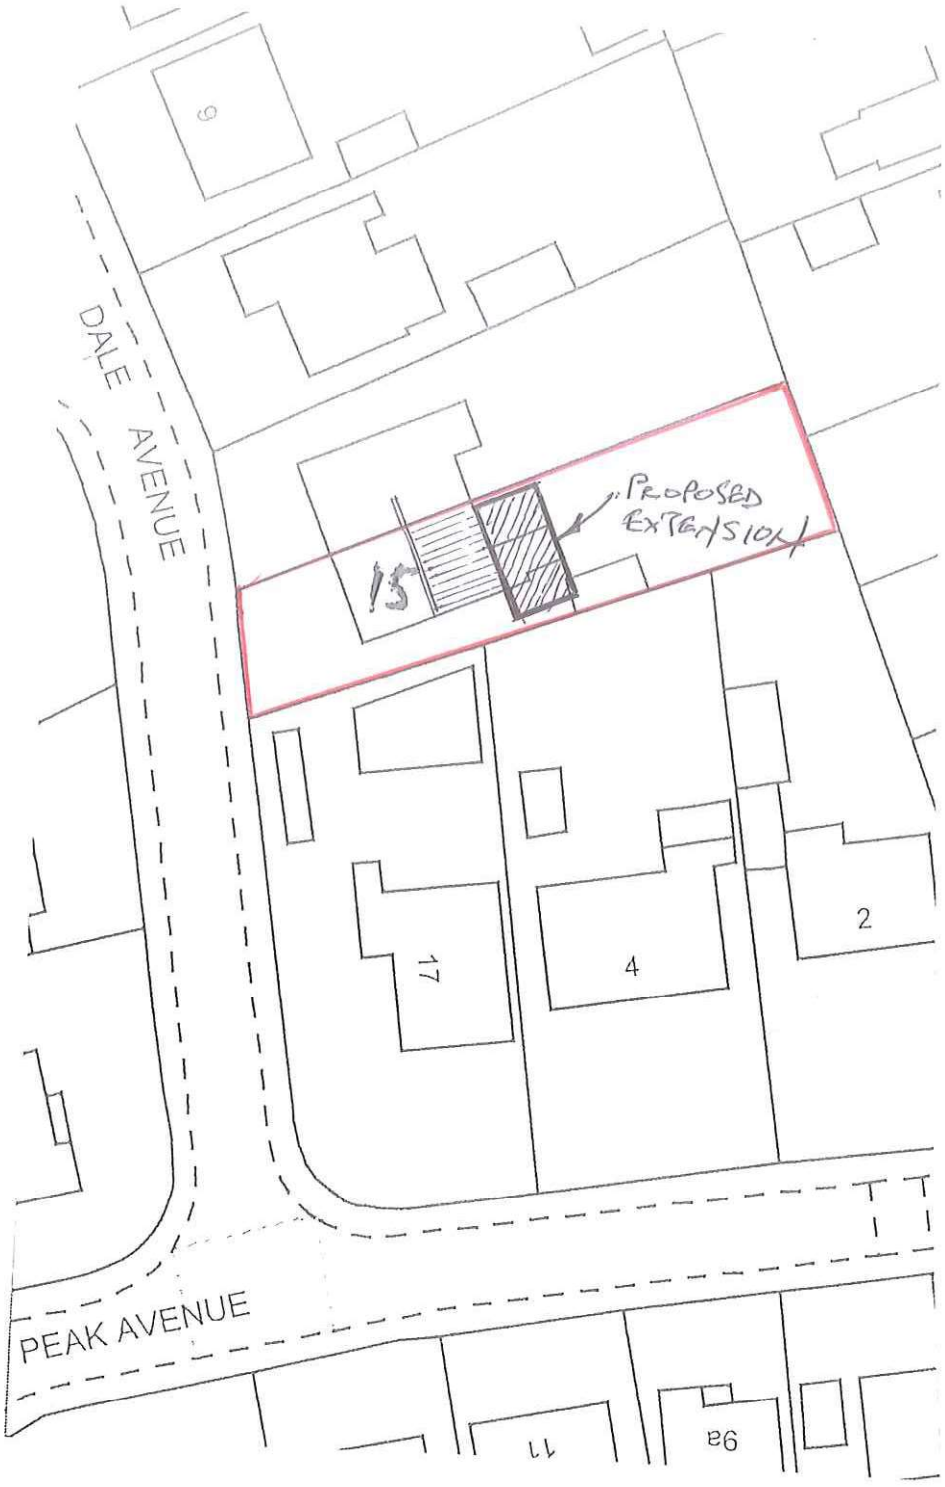

BLOCK PLAN

IS DALE AVENUE
RIDDINGS
~~DERBY~~.

SCALE - 1:500