Plain tiled 35 degree pitched roof to match existing property.
Rendered concrete block walls to match existing property.

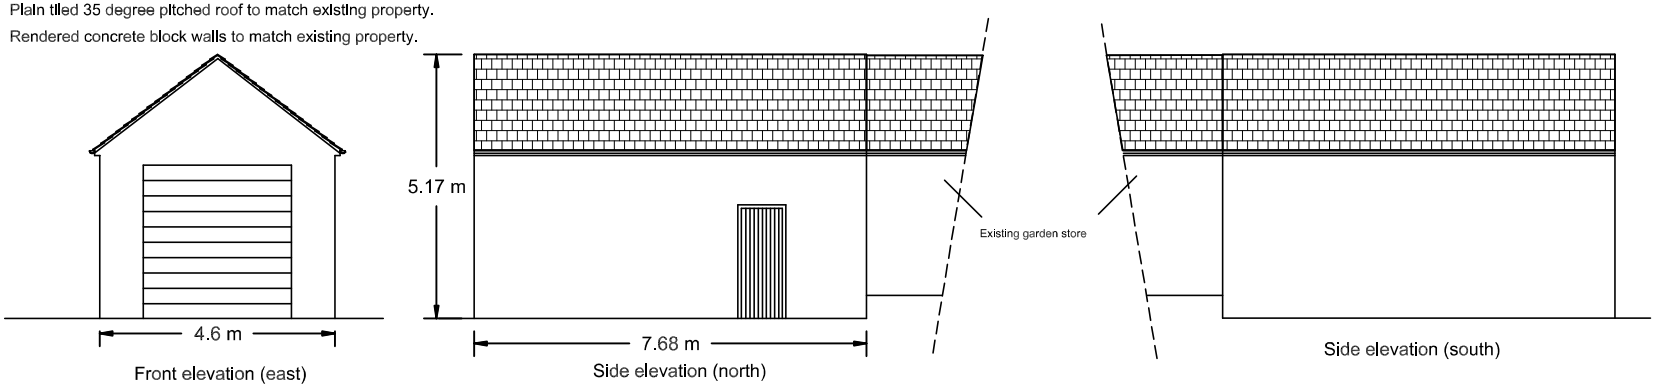

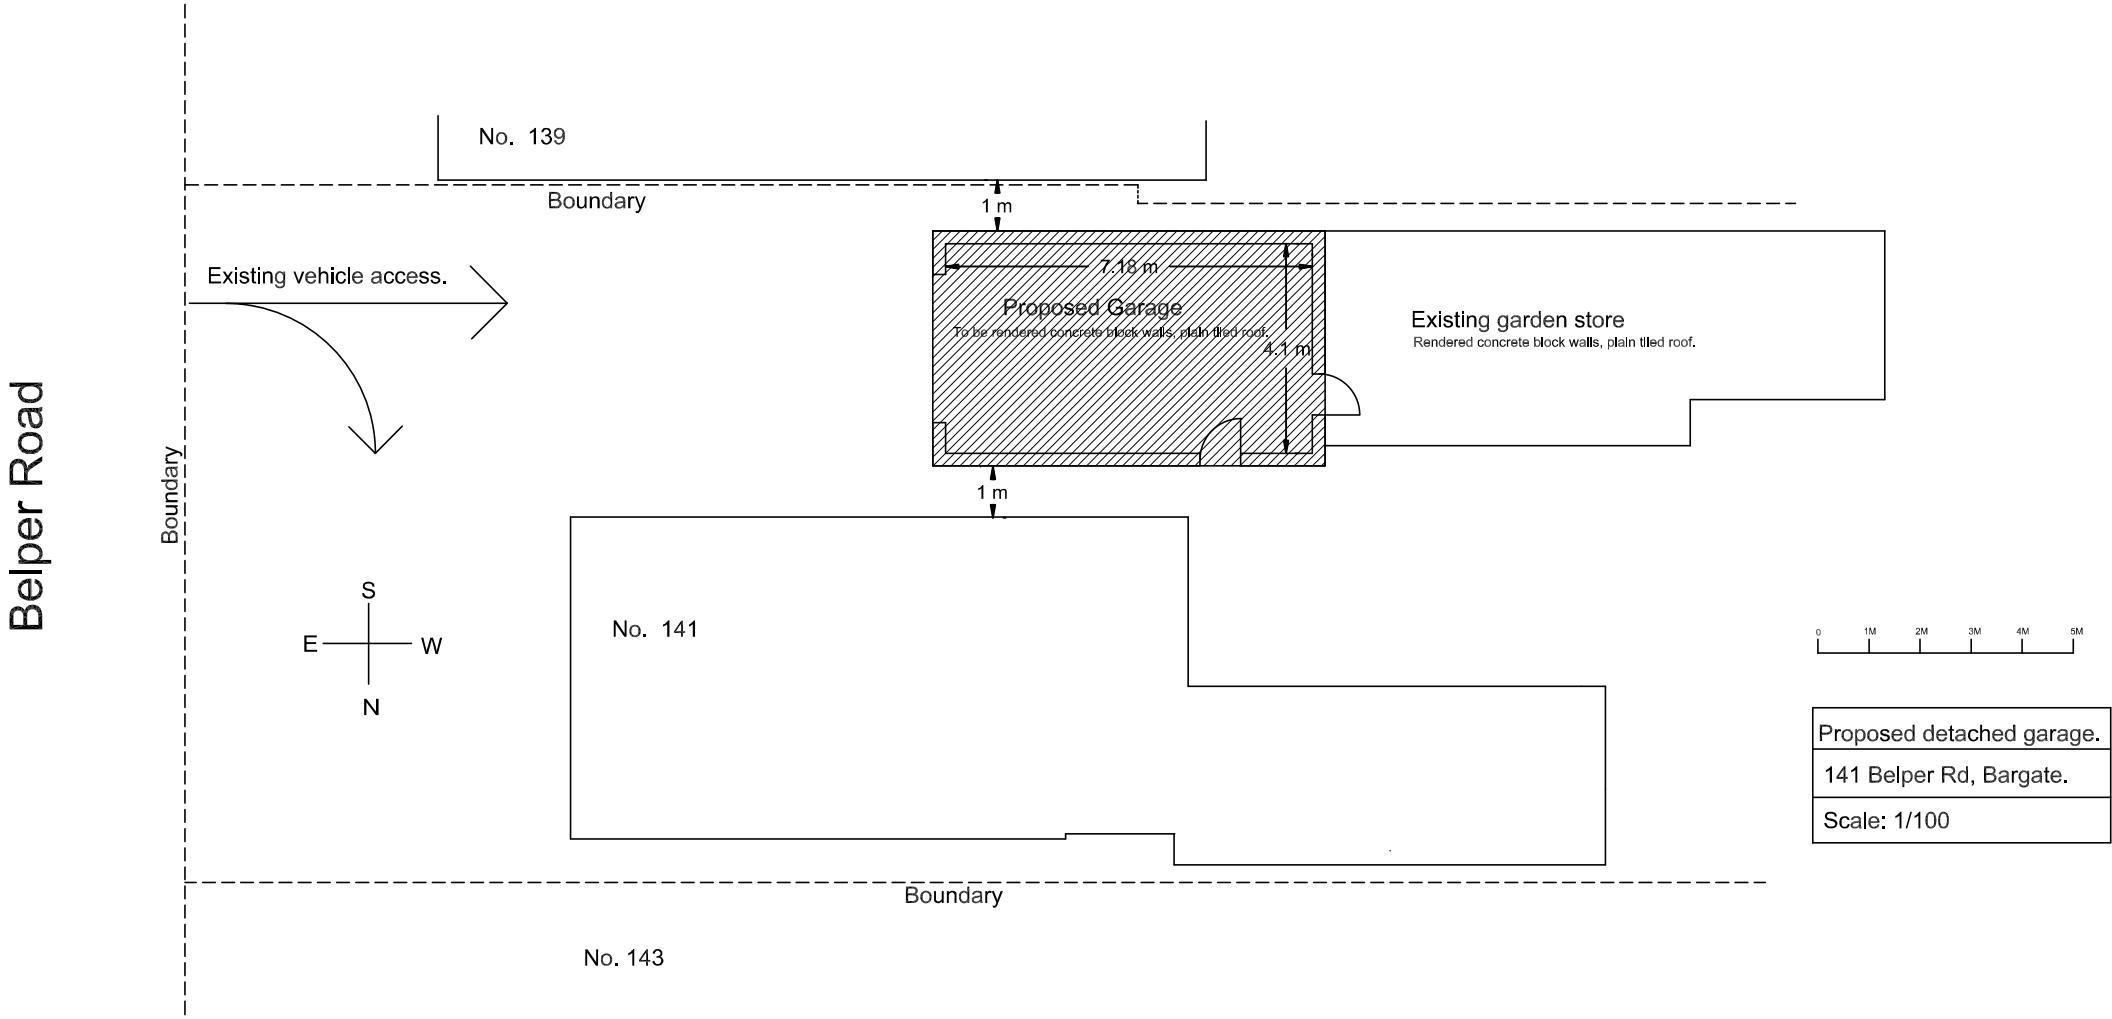

Proposed detached garage.
141 Belper Rd, Bargate.
Scale: 1/100