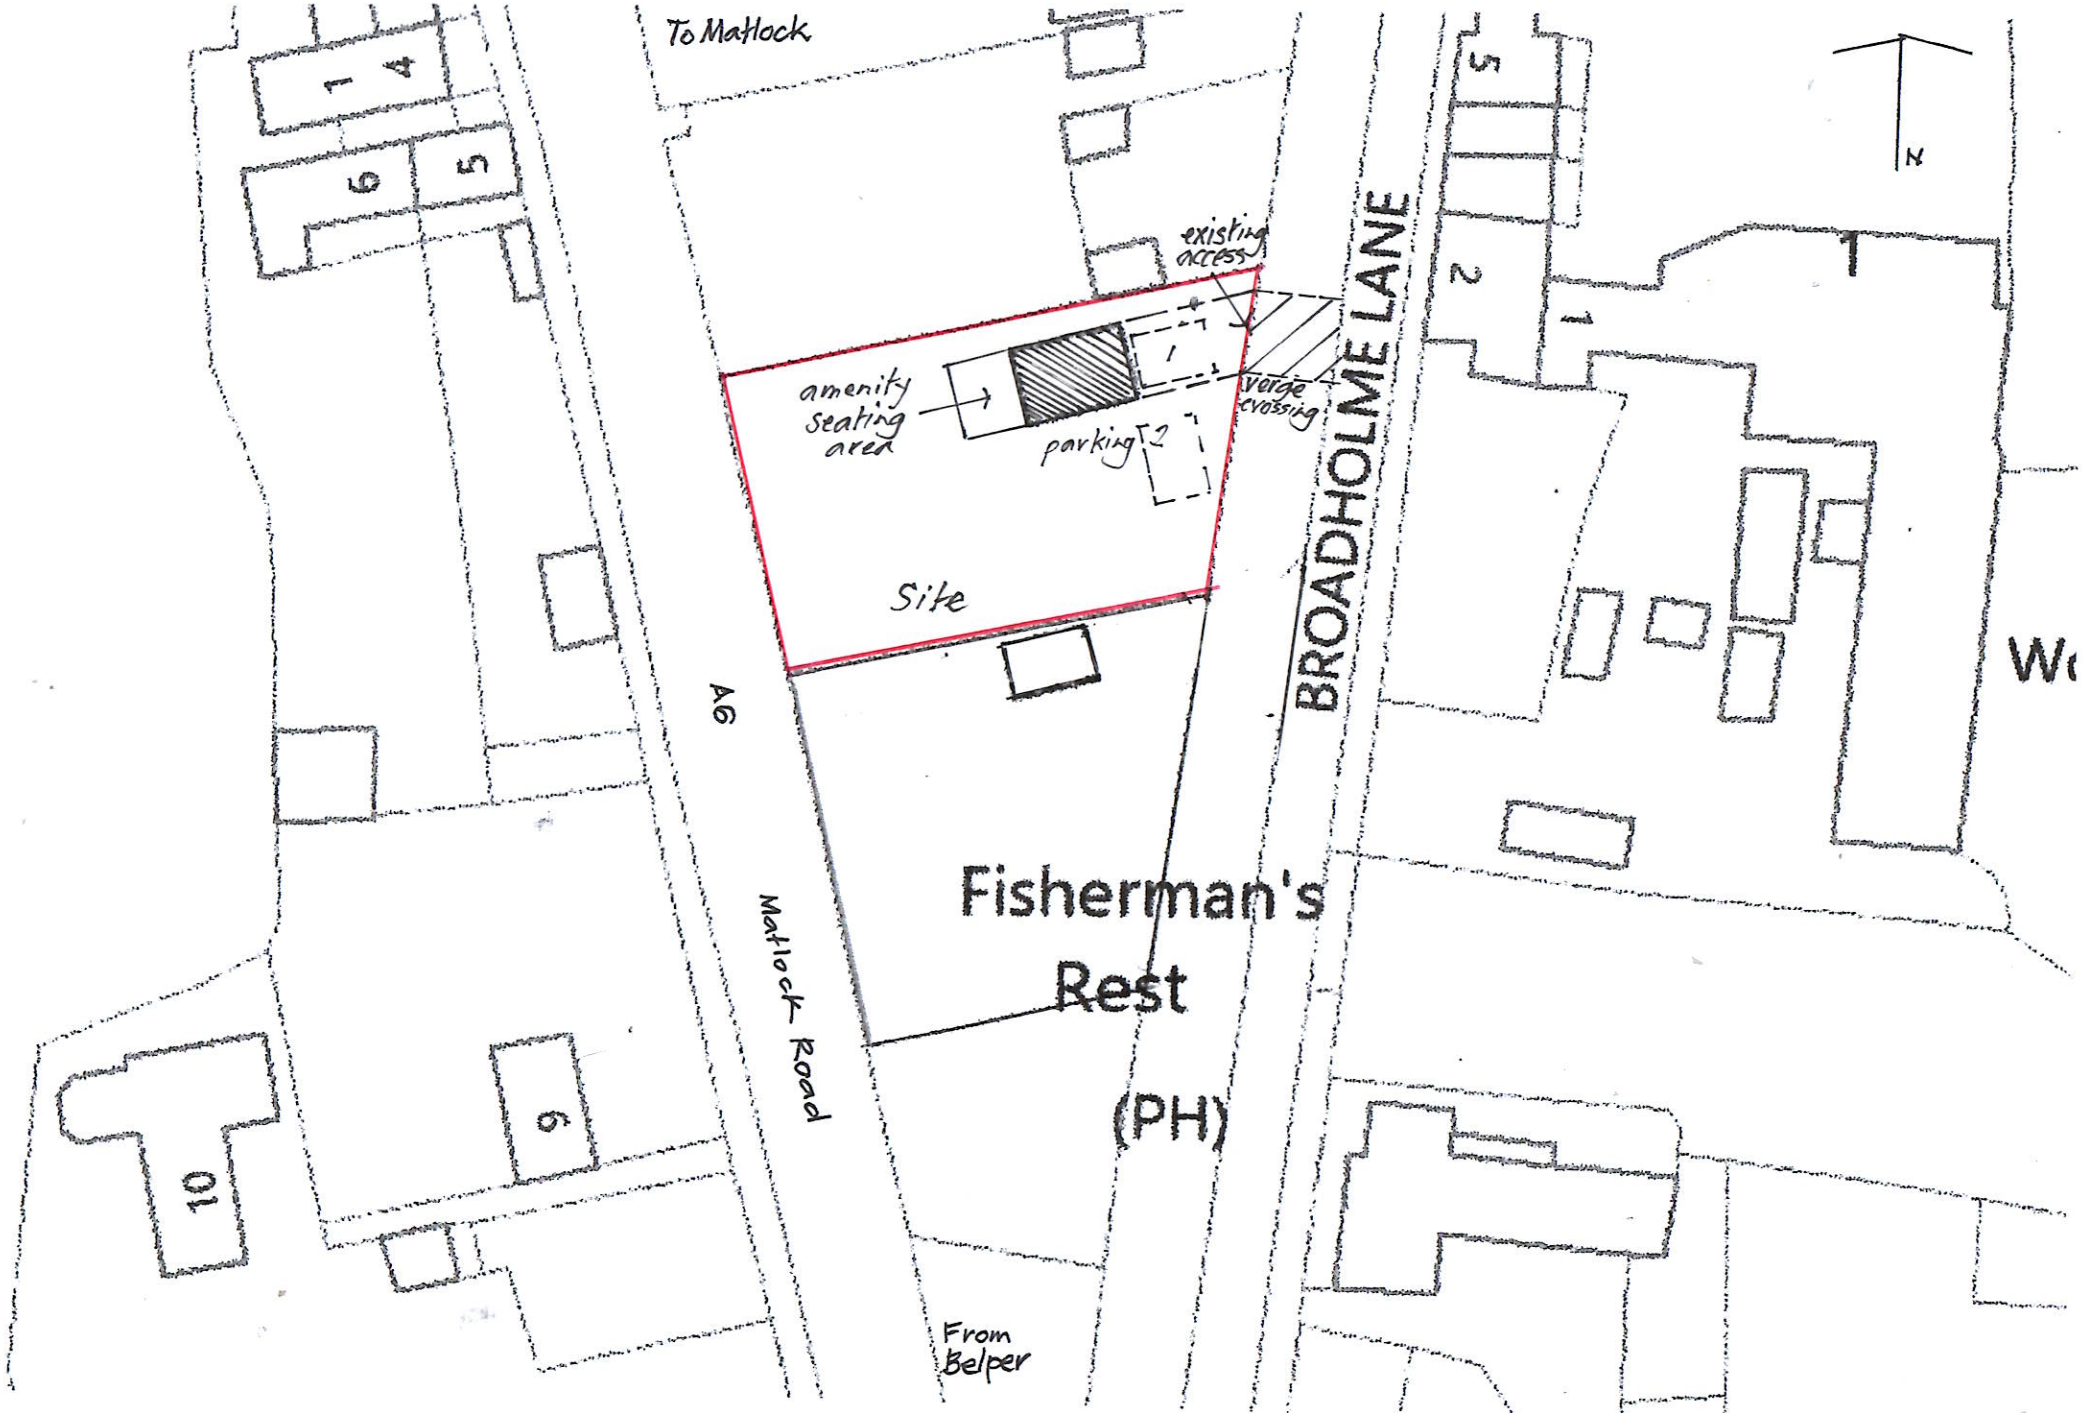

Proposed change of use of garage to dwelling at Broadholme Lane, Belper.
Block plan. Drawing no: JC/A305/2A Scale: 1/500. June 2021.