NO DIMENSIONS TO BE SCALED FROM THIS DRAWING

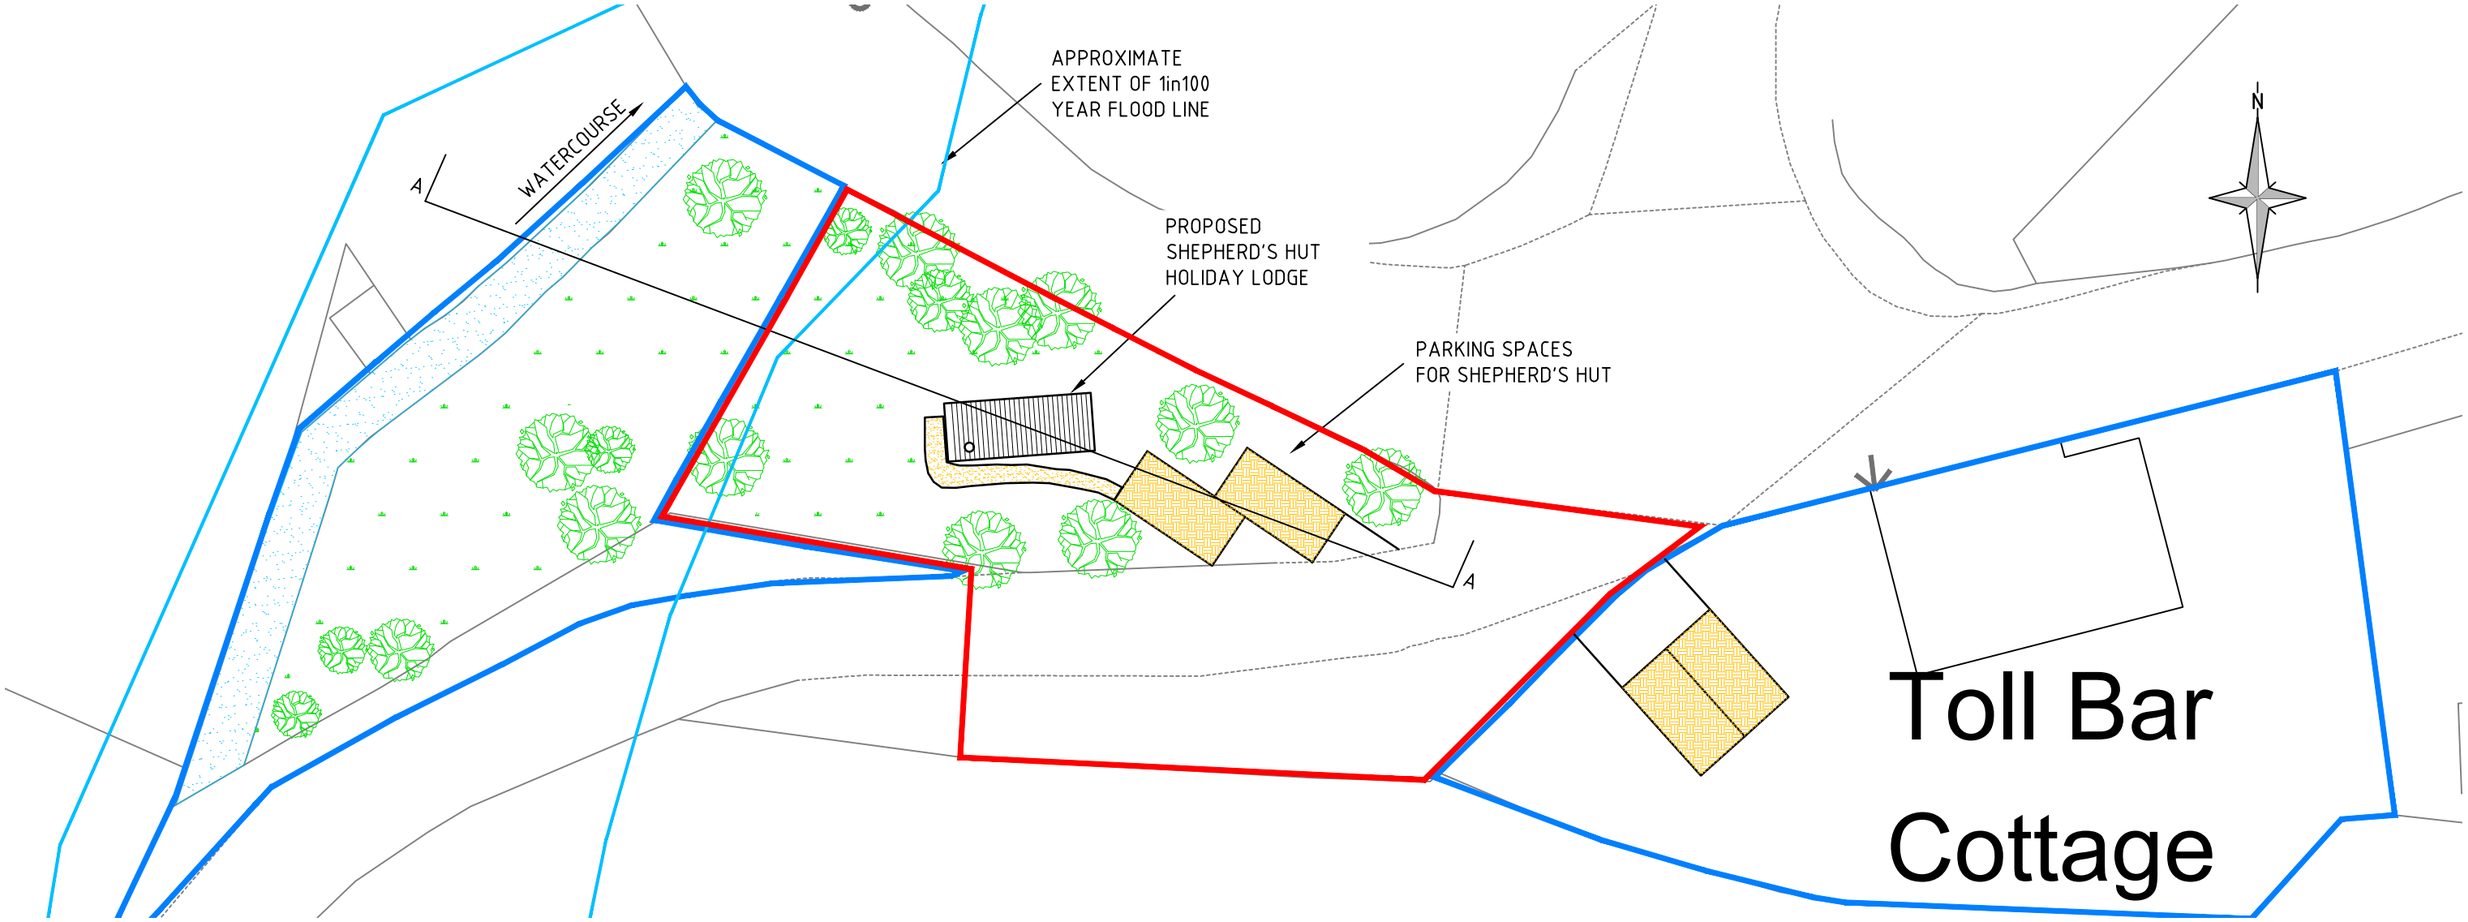

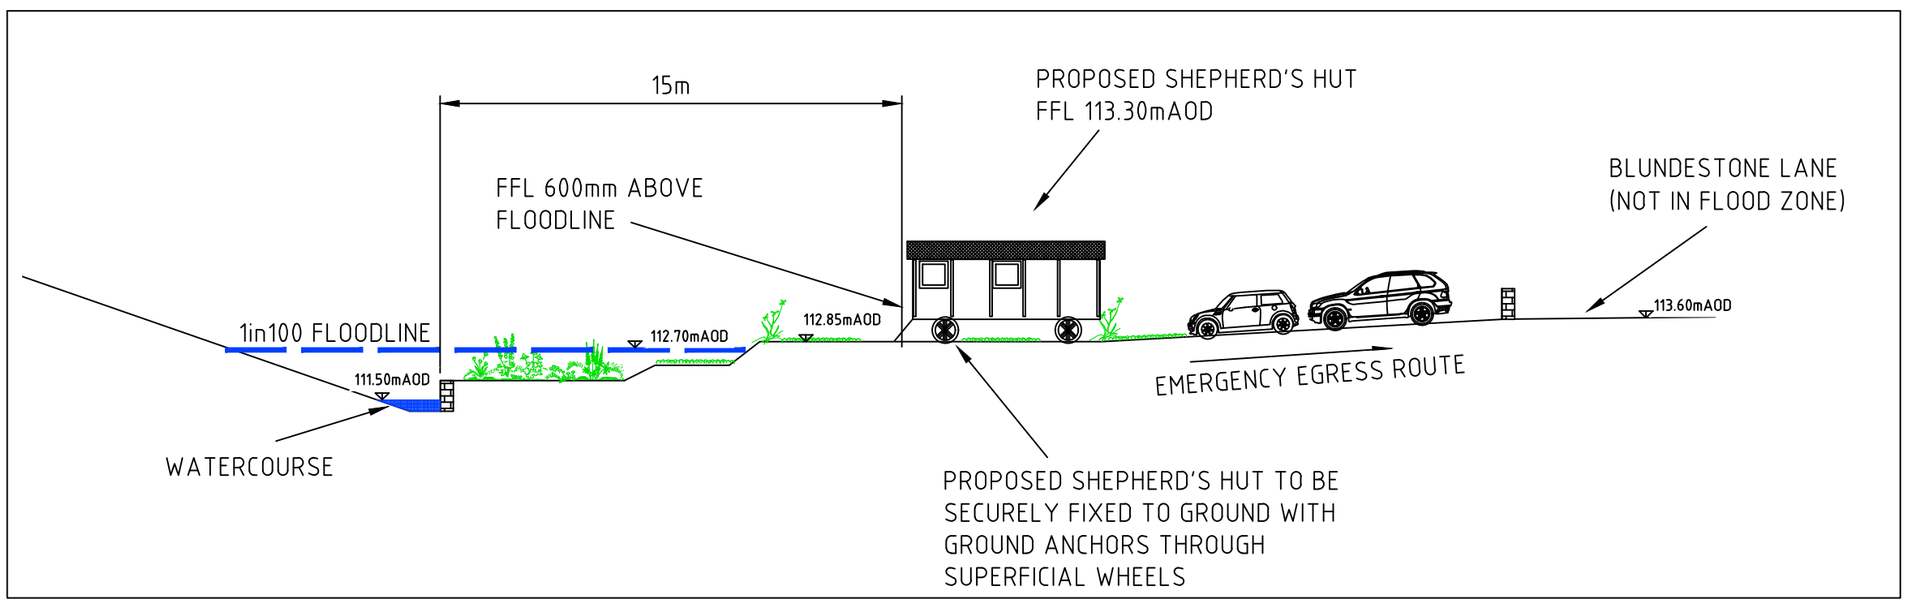

Site Section A-A
1:200

B	Additional elevations added to section	28/6/21	Checked WSS
A	Additional information to support planning application	28/4/21	Checked WSS

Client
Mr M Savage

Project
Shepherd's Hut
Toll Bar Cottage

Drawing
Site Section

Drawing Ref
2106-190 revB

SHAW SAVAGE Civil and Environmental Consultants
SHAW SAVAGE Ltd
Sulby Hall Farm
Sulby
Northamptonshire
NN6 6EZ
shaw-savage.co.uk
01858 880822

Scale
1:250 at A3