NO DIMENSIONS TO BE SCALED FROM THIS DRAWING

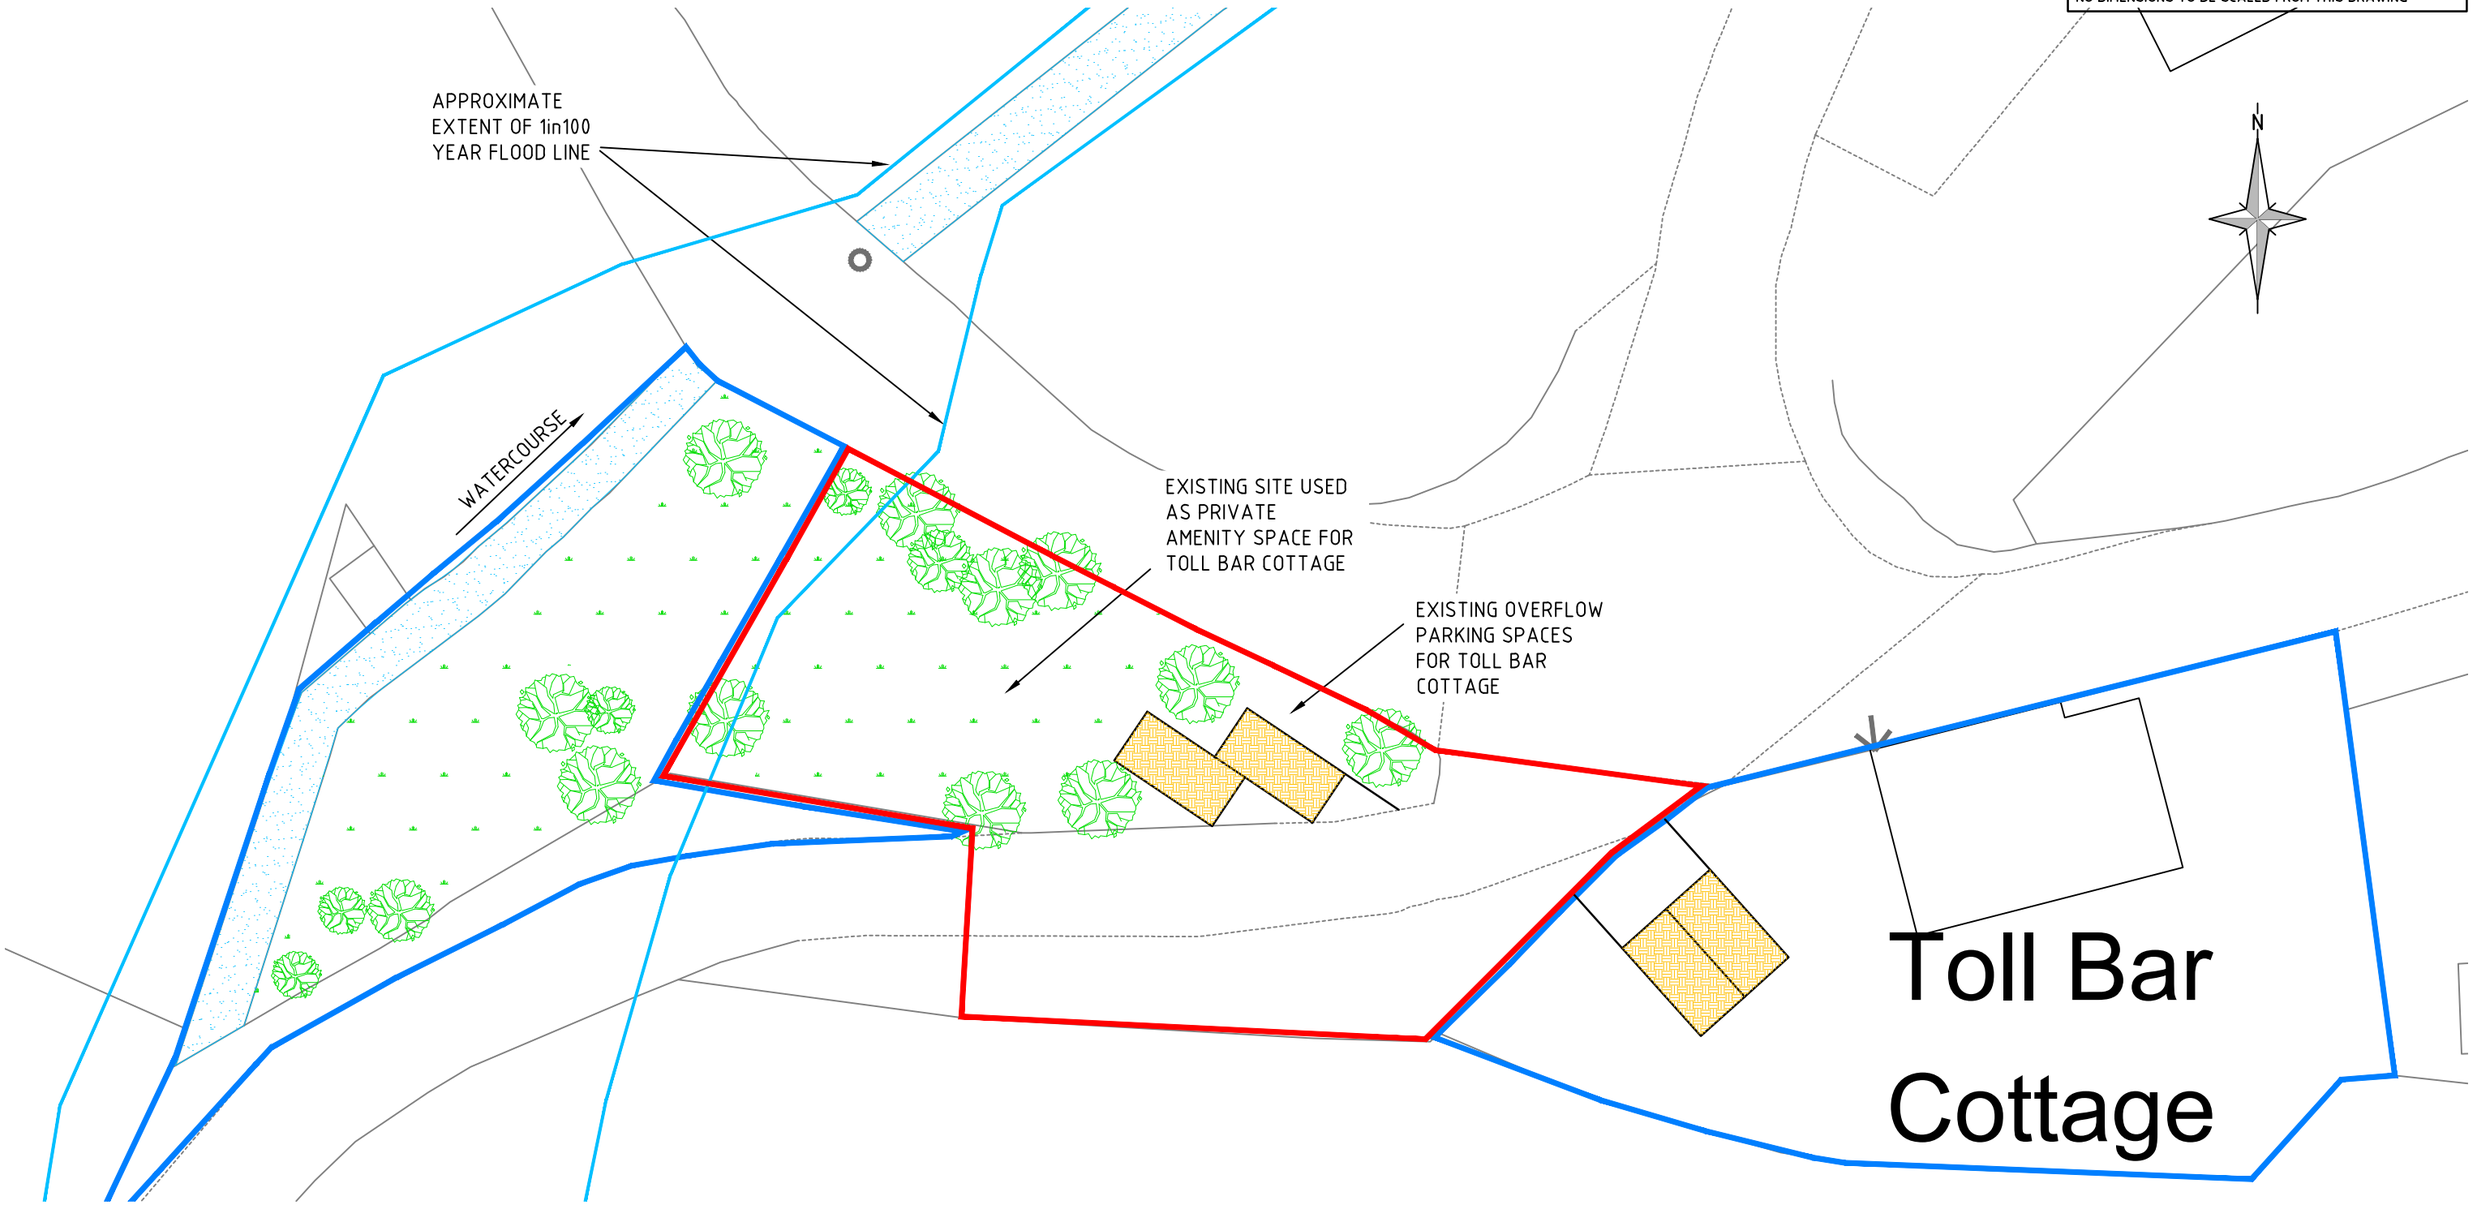

B	Red line amended to include access	28/6/21	Checked WSS
A	First Issue	19/1/21	Checked WSS

Client

Mr M Savage

Project

Shepherd's Hut
Toll Bar Cottage

Drawing

Site Plan
Existing

Drawing Ref

2106-120 revB

SHAW SAVAGE Civil and Environmental Consultants

SHAW SAVAGE Ltd

Sulby Hall Farm
Sulby
Northamptonshire
NN6 6EZ

shaw-savage.co.uk
01858 880822

Scale

1:250 at A3