All rights prescribed in Chapter IV of the Copyright, Design & Patents Act 1988 have been generally asserted. The copyright remains with MJB Technical Services Ltd at all times unless specifically agreed otherwise.
© copyright
MJB Technical Services Ltd registered in England and Wales. Registration No.7355562

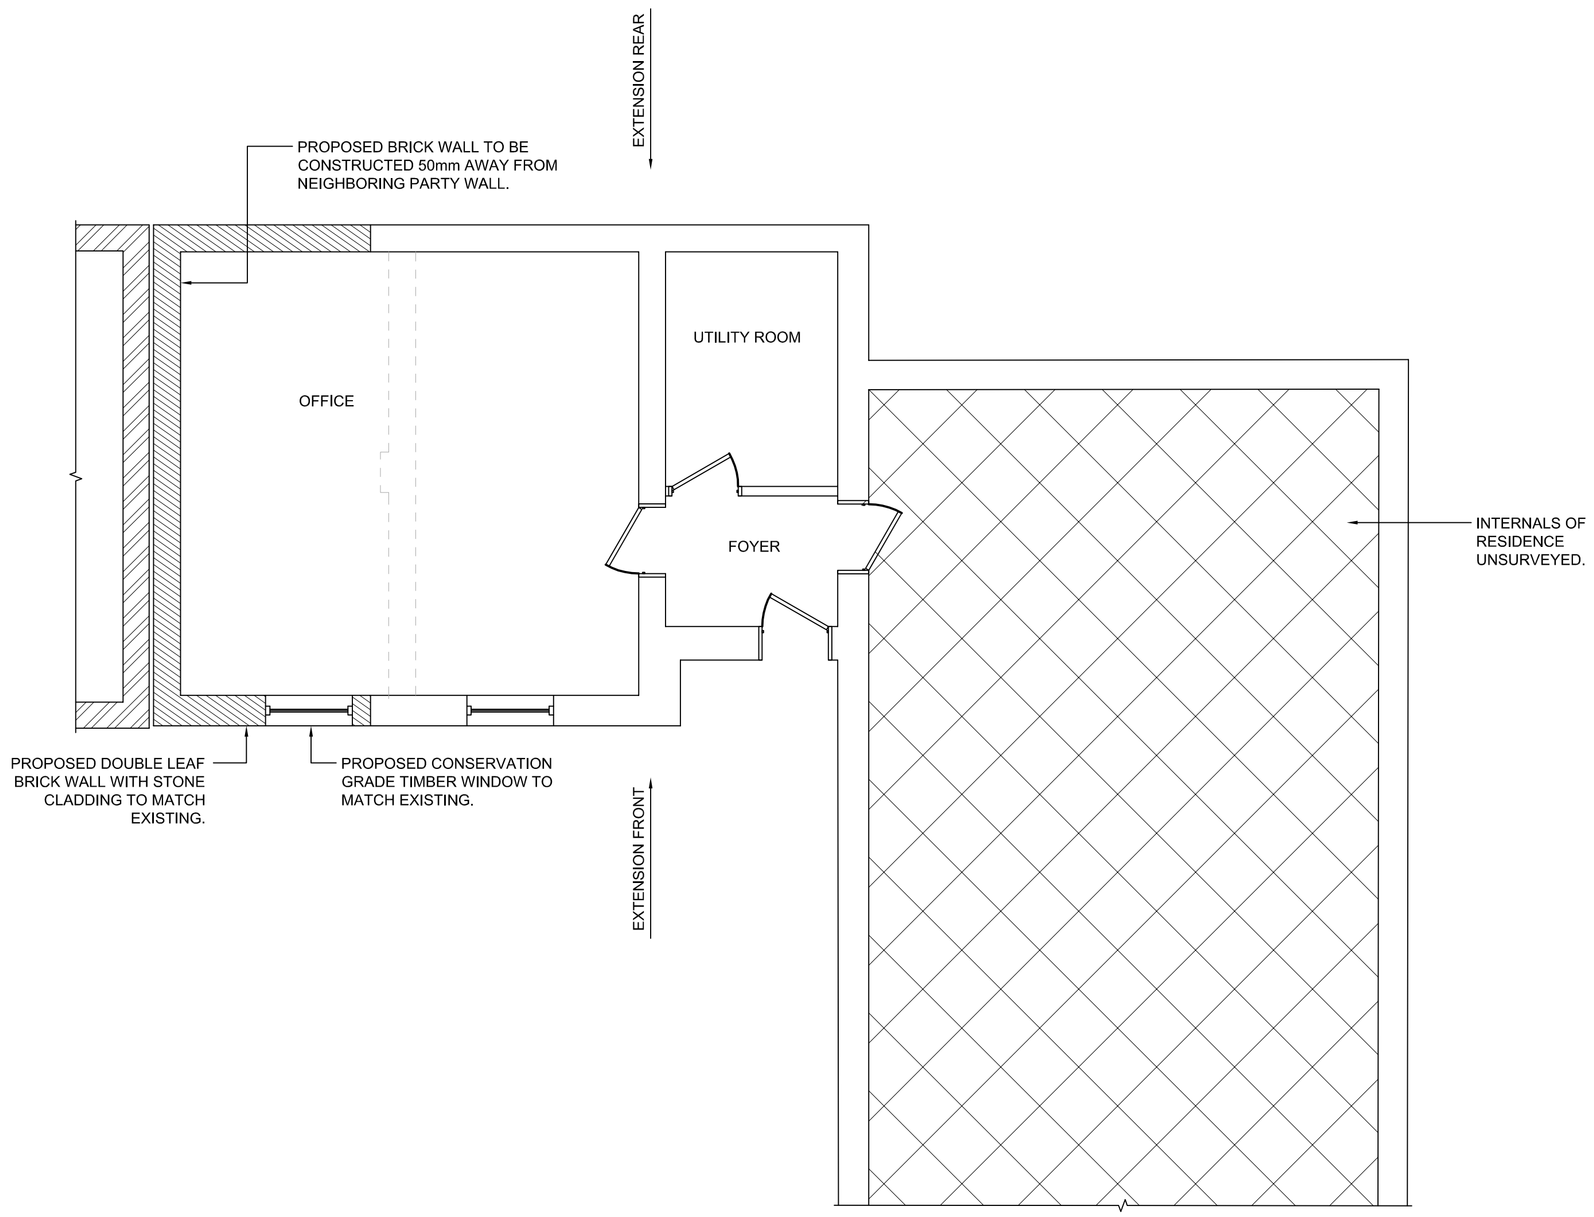

PROPOSED GROUND FLOOR PLAN

SCALE 1:50

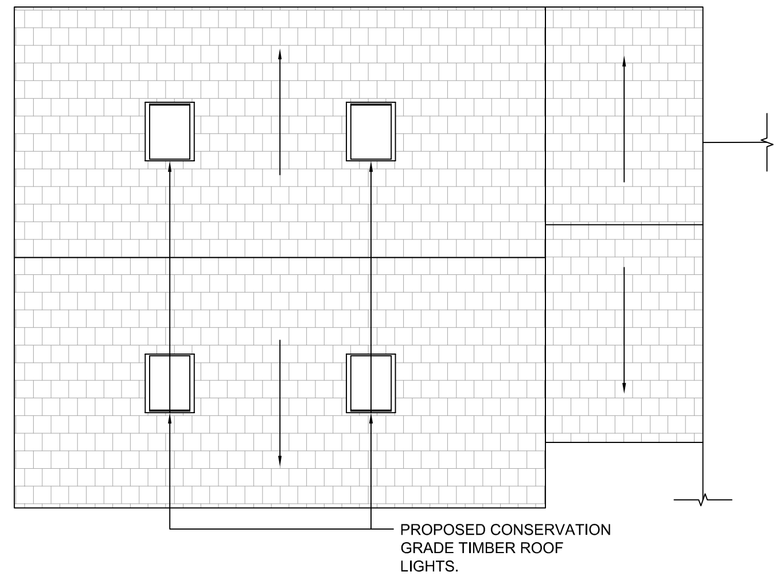

PROPOSED ROOF PLAN

SCALE 1:50

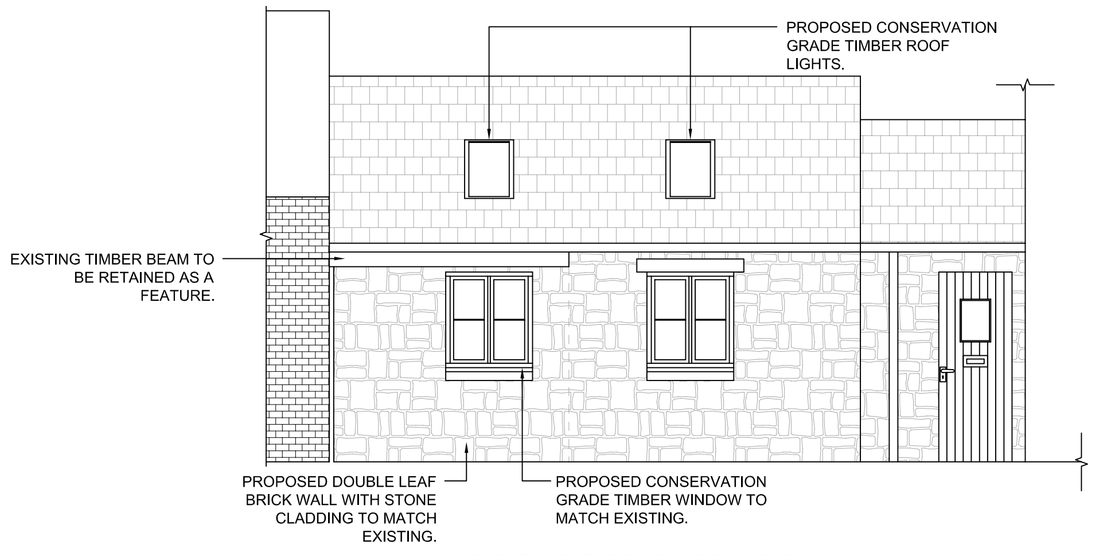

PROPOSED EXTENSION FRONT ELEVATION

SCALE 1:50

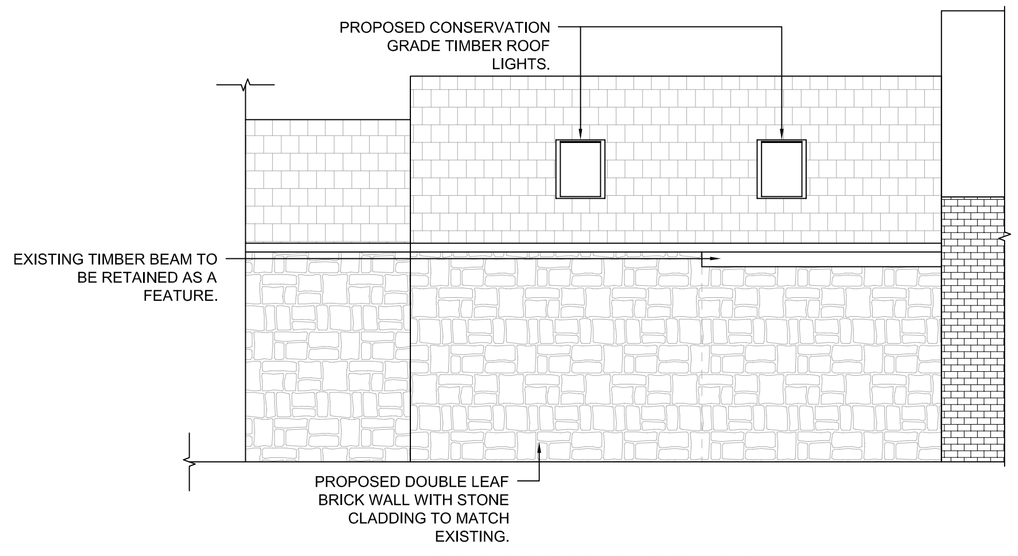

PROPOSED EXTENSION REAR ELEVATION

SCALE 1:50

0 1 2 3 4 5m

SCALE 1:50

NOTES

1. DO NOT SCALE THIS DRAWING. IF IN DOUBT ASK

2. THIS DRAWING IS TO BE READ IN CONJUNCTION WITH ALL DRAWINGS AND SPECIFICATIONS.

3. ALL DIMENSIONS IN MILLIMETRES UNLESS NOTED OTHERWISE. ALL LEVELS IN METRES UNLESS NOTED OTHERWISE

4. ALL DETAILS AND DIMENSIONS ARE TO BE CONFIRMED ON SITE PRIOR TO WORK COMMENCING OR ORDERING OF MATERIALS.

5. ANY DISCREPANCIES NOTED ON SITE ARE TO BE REPORTED TO THE ENGINEER IMMEDIATELY.

6. ALL DRAINAGE TO BE CONFIRMED ON SITE PRIOR TO THE COMMENCEMENT OF CONSTRUCTION.

Revision Details	By / Check	Date	Suffix

Drawing Status
PLANNING PERMISSION

Job Title
2 MANOR COURT, MANOR RD, SOUTH WINGFIELD, DE55 7NZ

Drawing Title
PROPOSED FLOOR PLANS, ELEVATIONS AND ROOF PLAN

Scale at A1			
1:50			
Drawn		Approved	
JMS		MAS/JMS	
Stage 1 check	Stage 2 check	Originated	Date
MAS			29/06/21

MJB TECHNICAL
5 Railway Cottages
Holmewood
Derbyshire, S42 5RQ
Telephone (01246) 498031
Mobile 07846742350
Email michael.sprague@mjbtech.co.uk

Drawing Number MANCT-ZZ-DR-AR-1001 Rev

DB1V-CH Plot Date :
AutoCAD File Name :