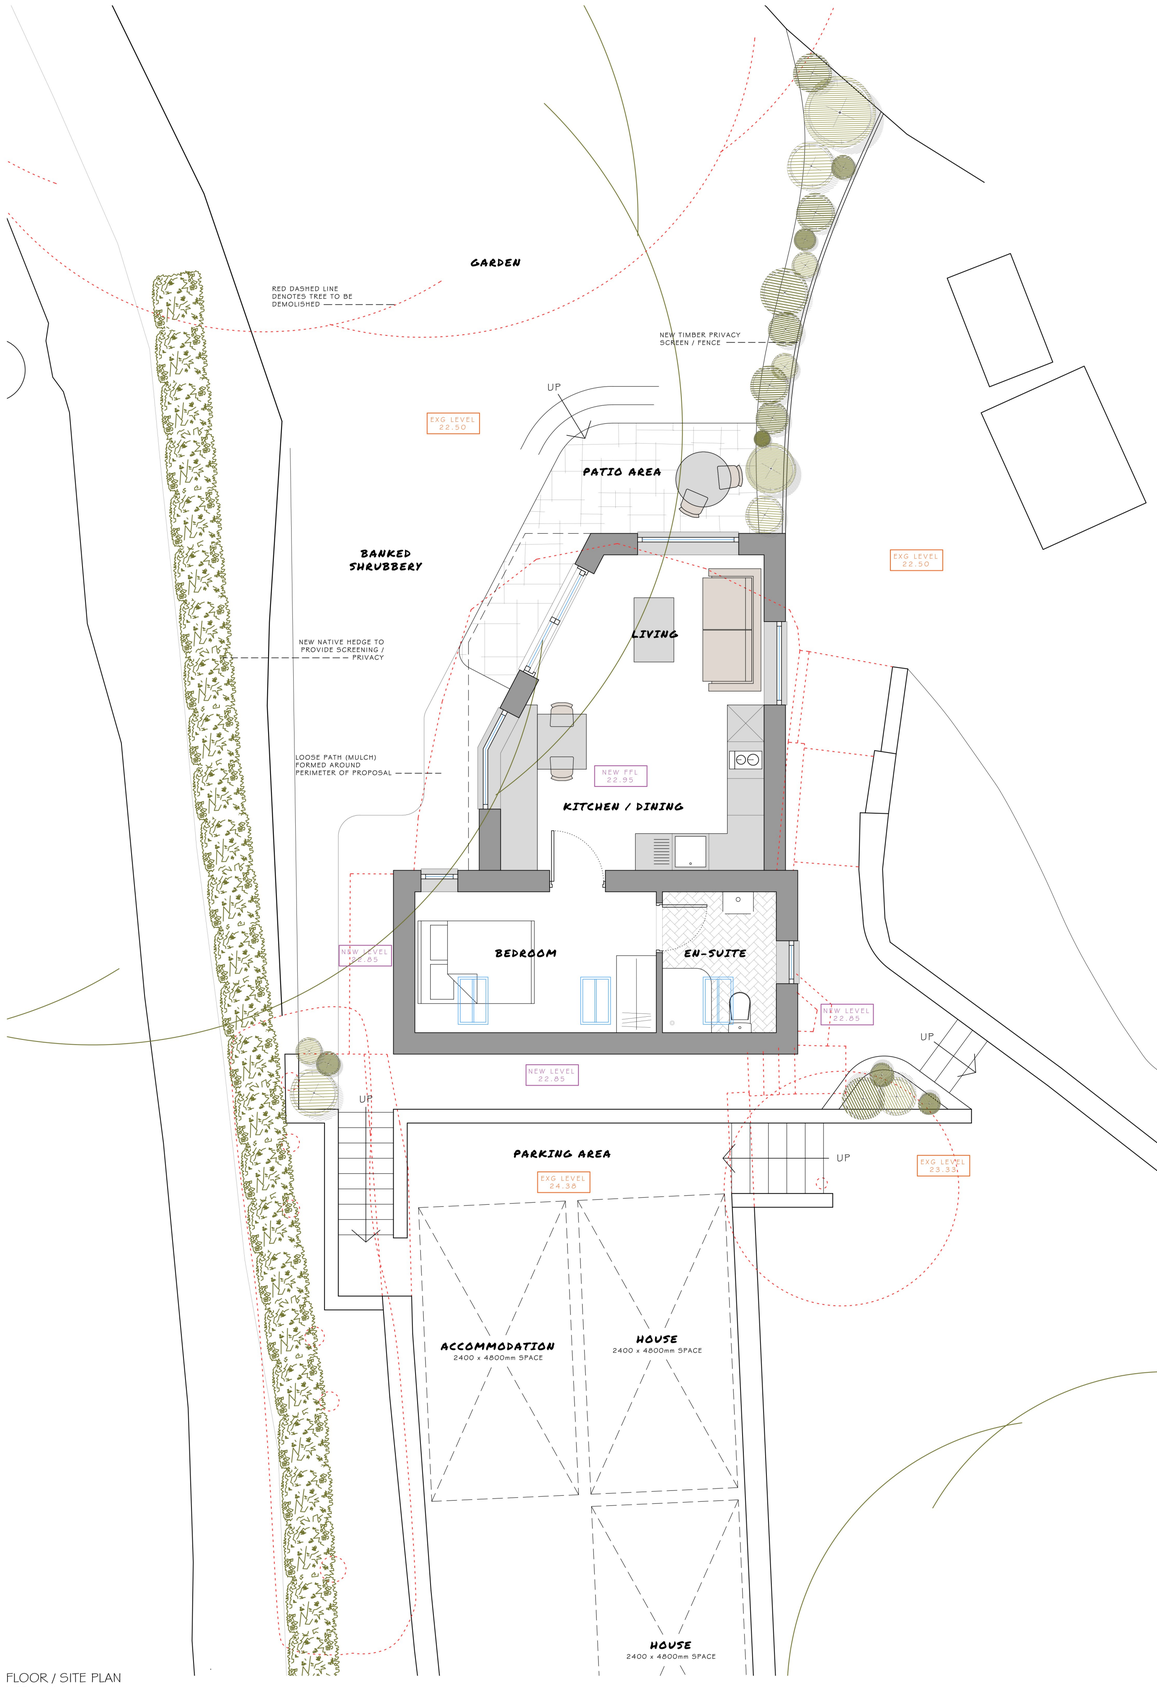

FLOOR / SITE PLAN
1:50 @ A1

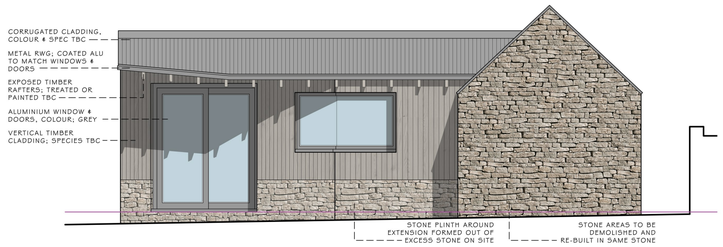

SOUTH (SIDE) ELEVATION
1:50 @ A1

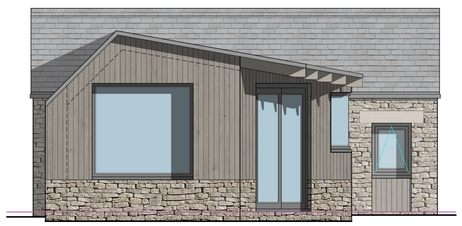

WEST (REAR) ELEVATION
1:50 @ A1

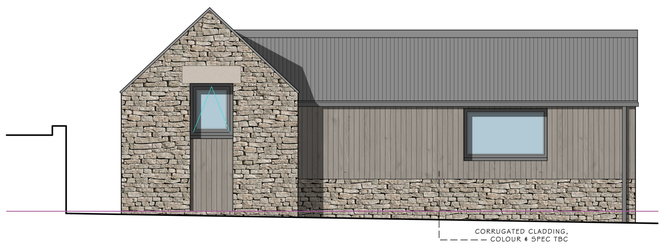

NORTH (SIDE) ELEVATION
1:50 @ A1

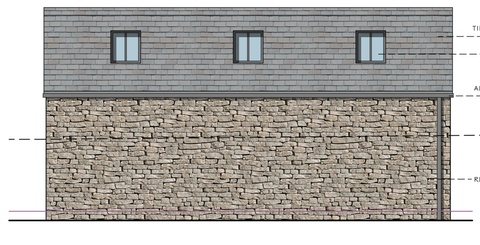

EAST (FRONT / STREET) ELEVATION
1:50 @ A1



VISUAL ONE
NTS



VISUAL TWO
NTS

GREY RICHARDS TROWELL ARCHITECTURE

Address: 1-3 Greenhill, Wirksworth, Derbyshire, DE4 4EN
Tel: 01629 825491
Email: info@grtarchitecture.co.uk
Website: www.grtarchitecture.co.uk

Client:	Angela Wragg		
Project:	Holiday Accommodation		
Address:	Holt Cottage Holt Lane, Lea, Matlock DE4 5GQ		
Drawing:	As Proposed		
Dwg No:	002	Date:	24th May 2021
Scale:	As stated	Paper size:	A1
RIBA Stage:	002		

Please Note:
Drawings up to RIBA Work Stage 4 are not sufficiently detailed for construction

DO NOT SCALE DRAWING

© Grey Richards Trowell Architecture all rights reserved