


1 **Site Location**
1 : 1250

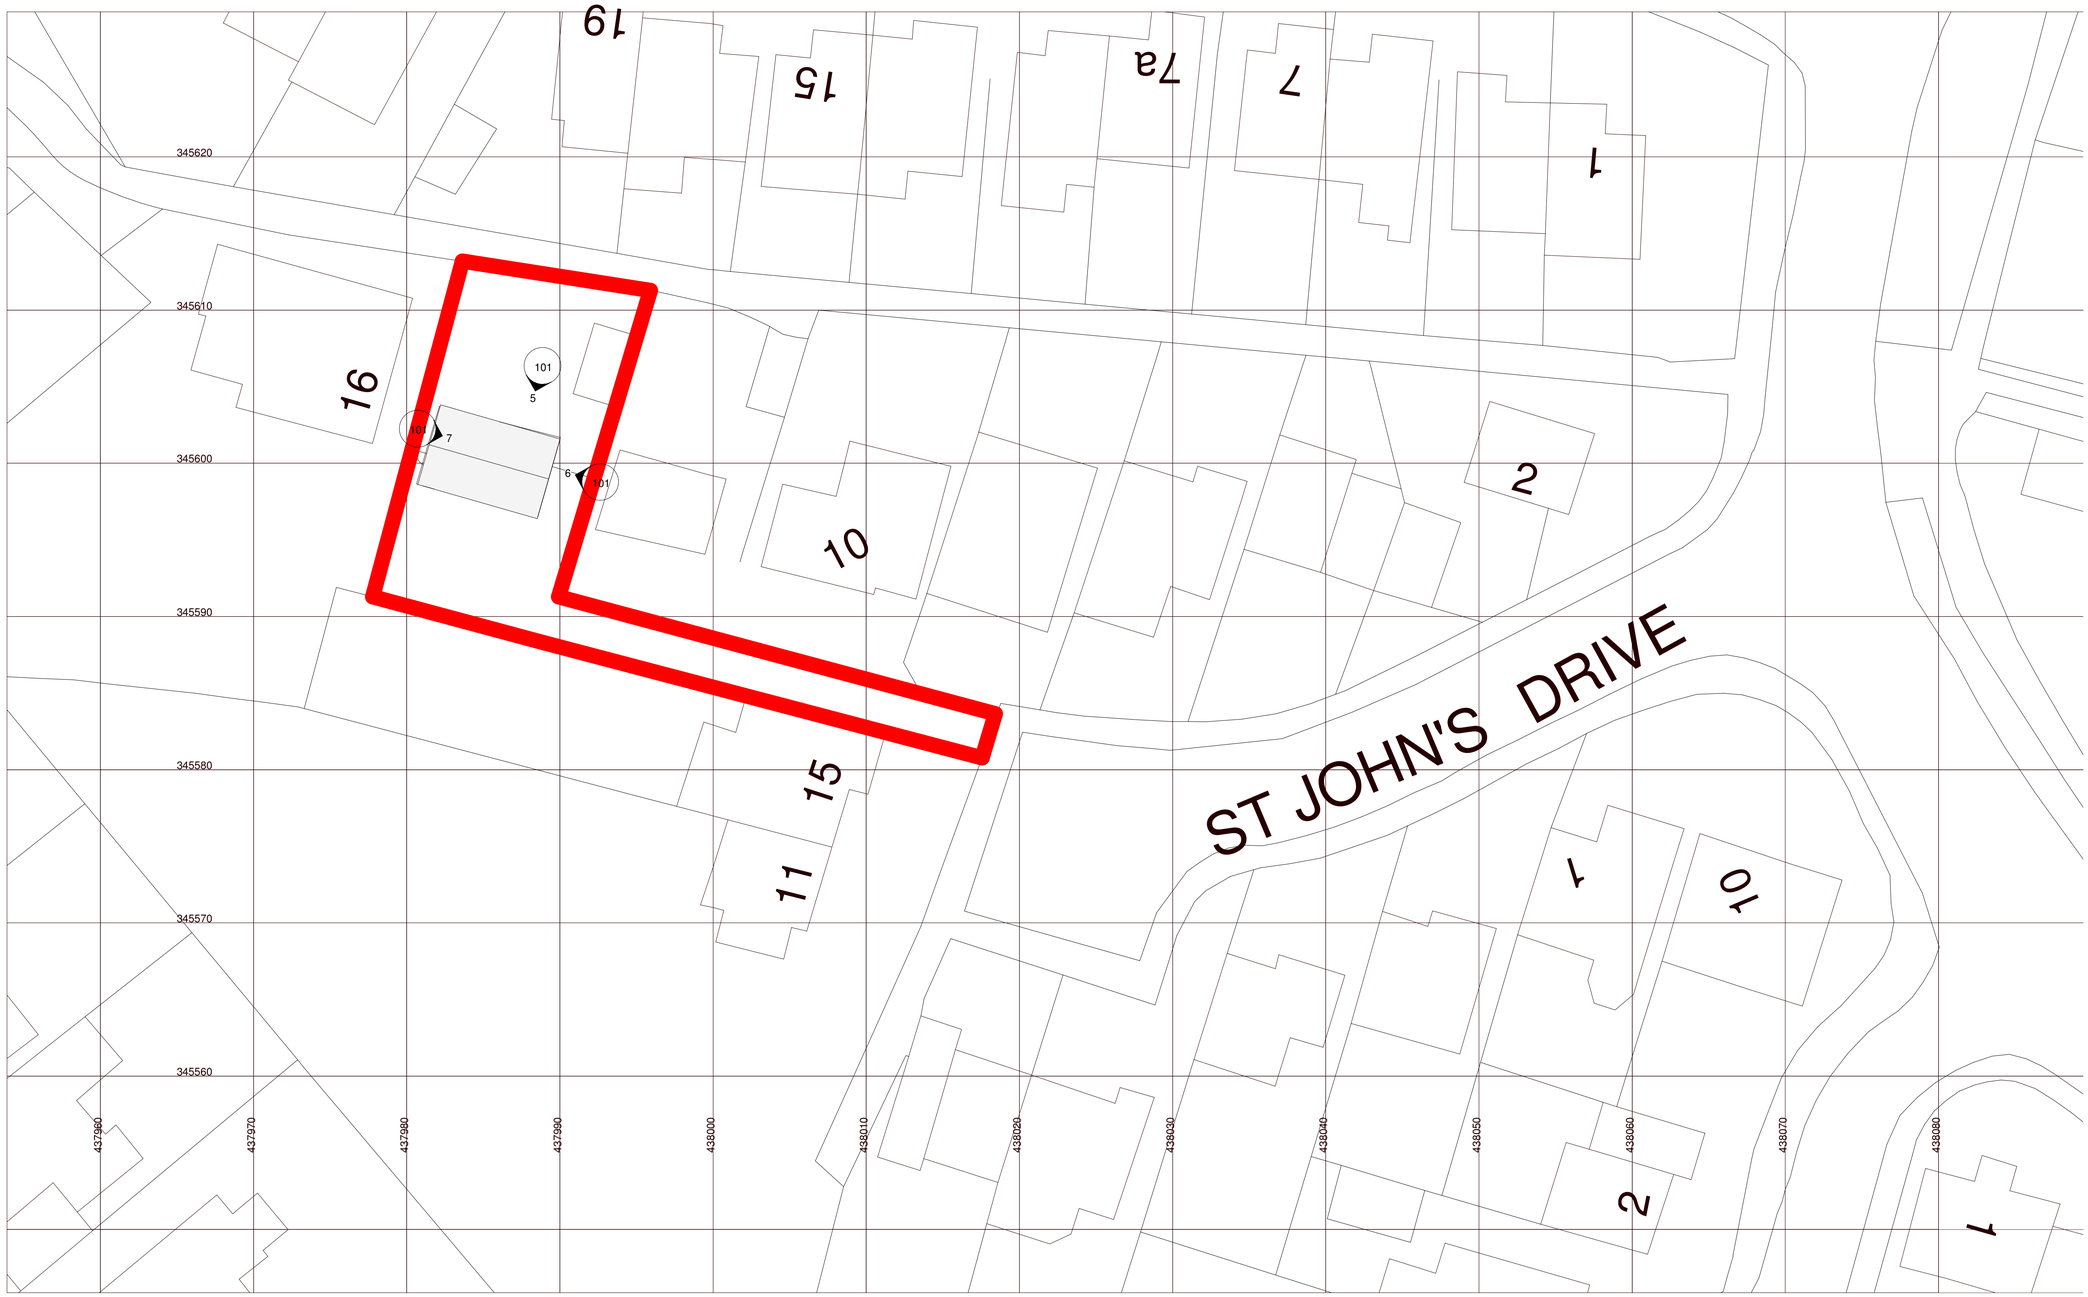

2 **Existing Block Plan**
1 : 200

Rev	Description	Date
1	Boundary Amended	23.06.21

STATUS: CONSTRUCTION

Anthony Page BSc (Hons) Dip
Senior Architectural Technologist and BIM Manager

PROJECT
14 St. Johns Road, Kilburn, Belper, Derbyshire.

TITLE
Site Location and Block Plan

CLIENT
Ms F Pozylo + Mr S Taberer

DRAWN BY	CHECKED BY	DATE
Author	Checker	06/21/21

SCALE (@ A1)	PROJECT NUMBER
As indicated	21.FPST.I

DRAWING NUMBER	REV
100	I

30/06/2021 15:24:33