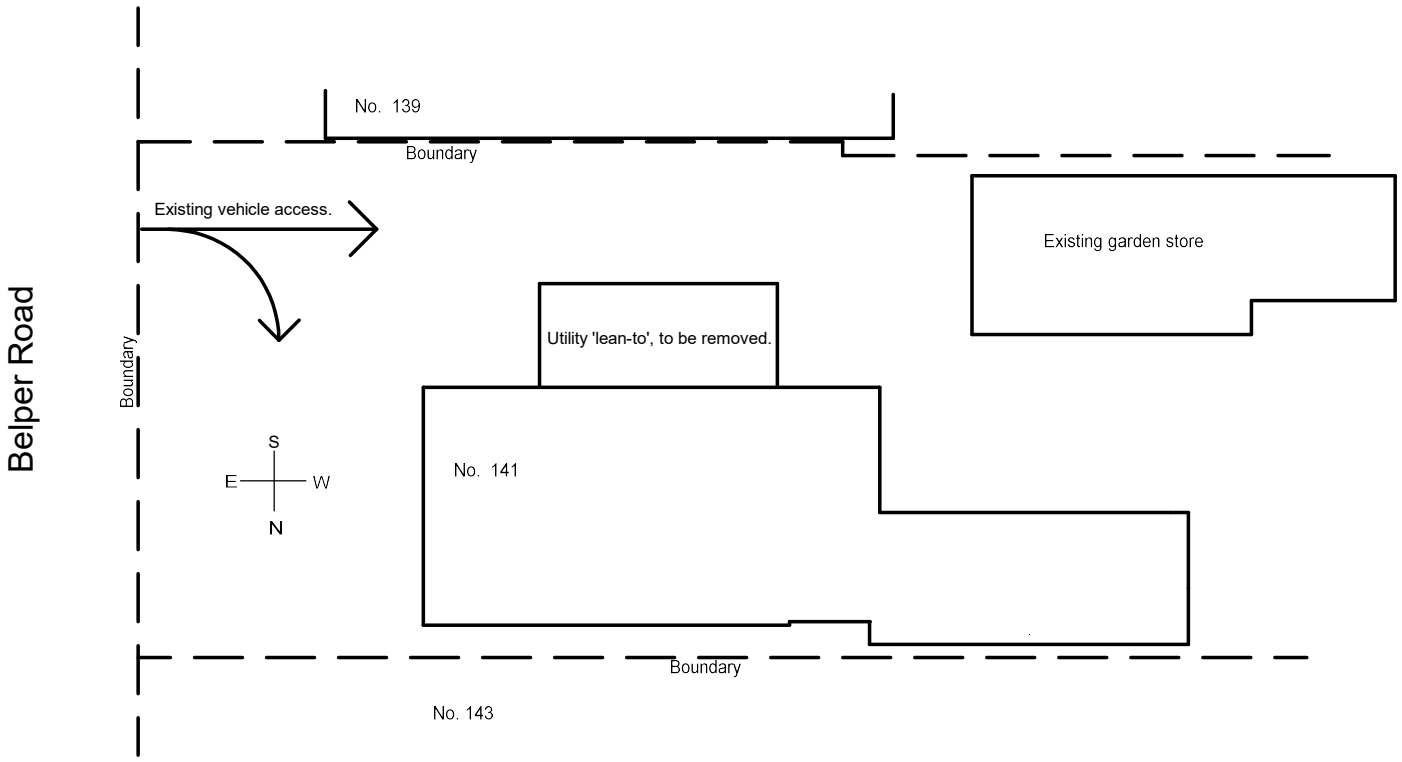

Existing block plan

0 1M 2M 3M 4M 5M

Project:	Proposed detached garage.
Drawing title:	Block plan, existing & proposed.
Project address:	141 Belper Rd, Bargate, DE560SU
Scale:	1:200 at A4
Date:	30/06/2021
Drawn by:	M. Pindard.

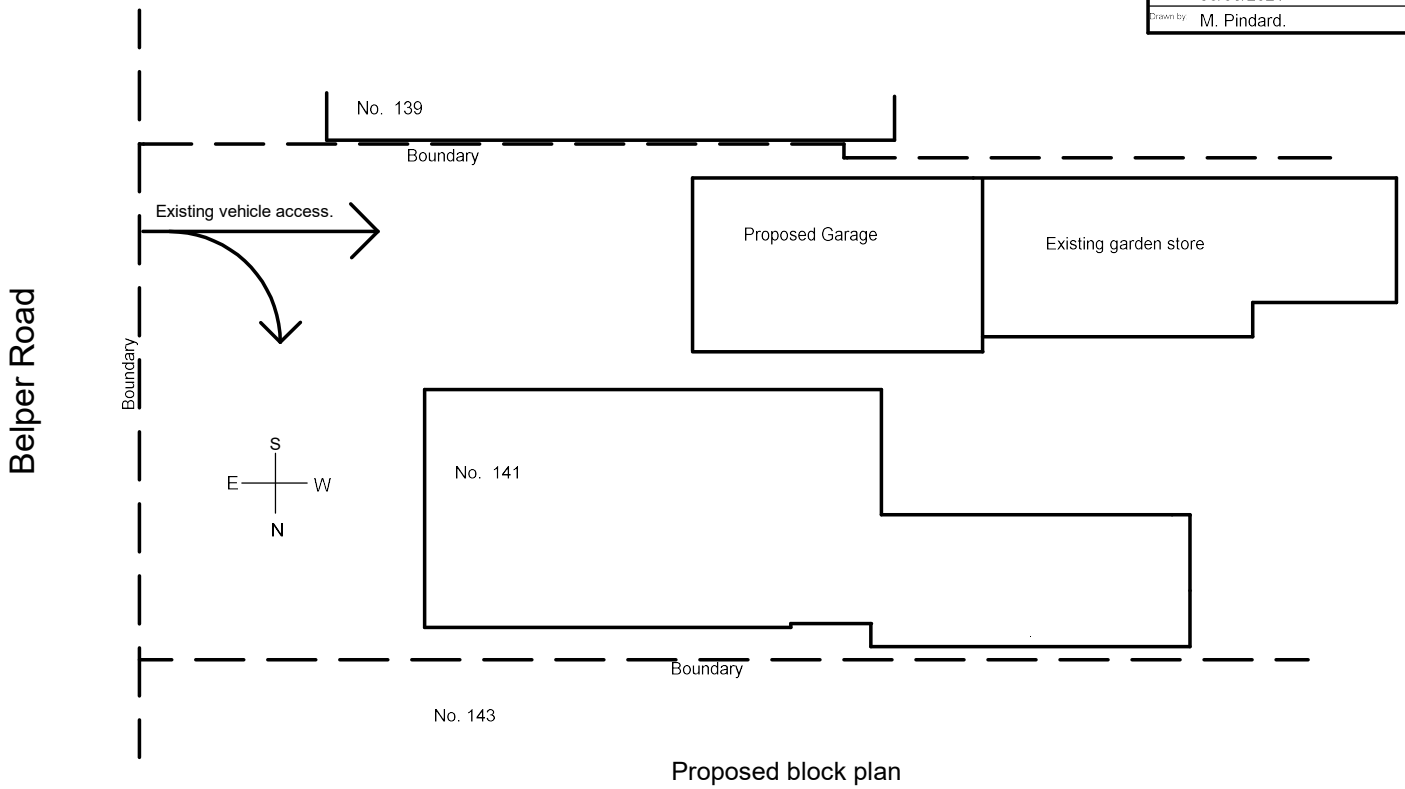

Proposed block plan