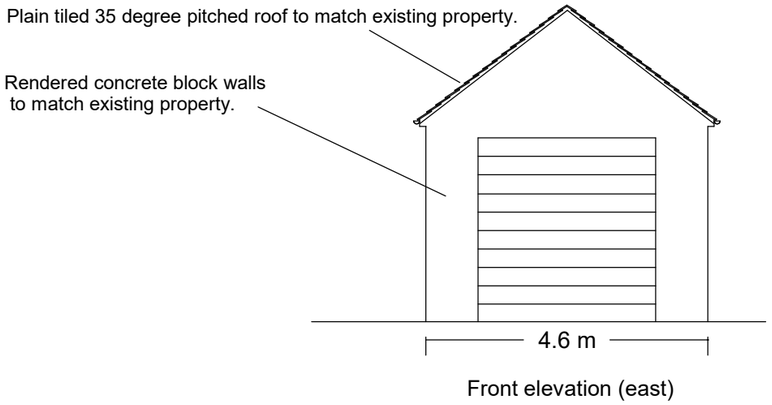

Front elevation (east)

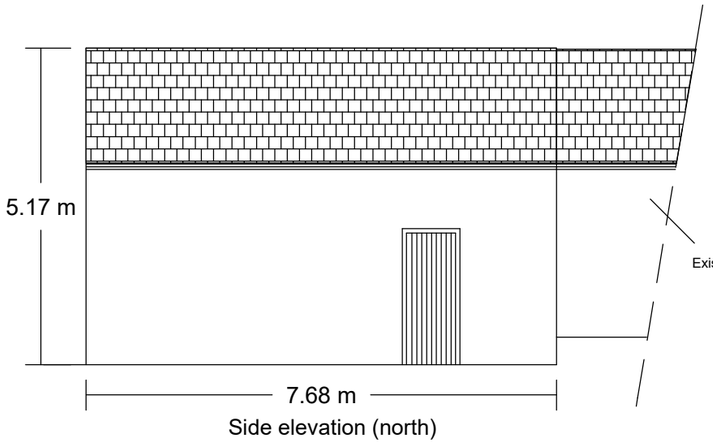

Side elevation (north)

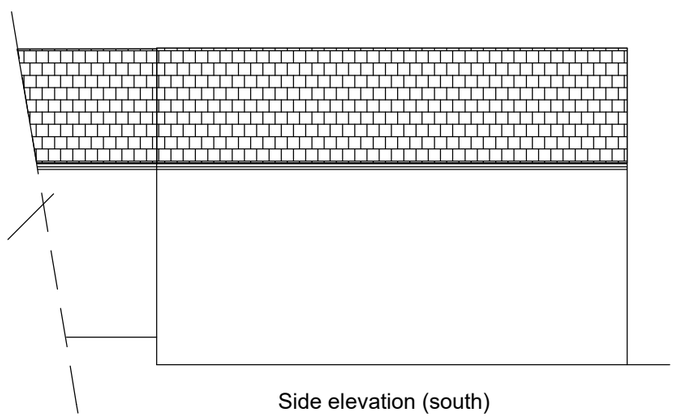

Side elevation (south)

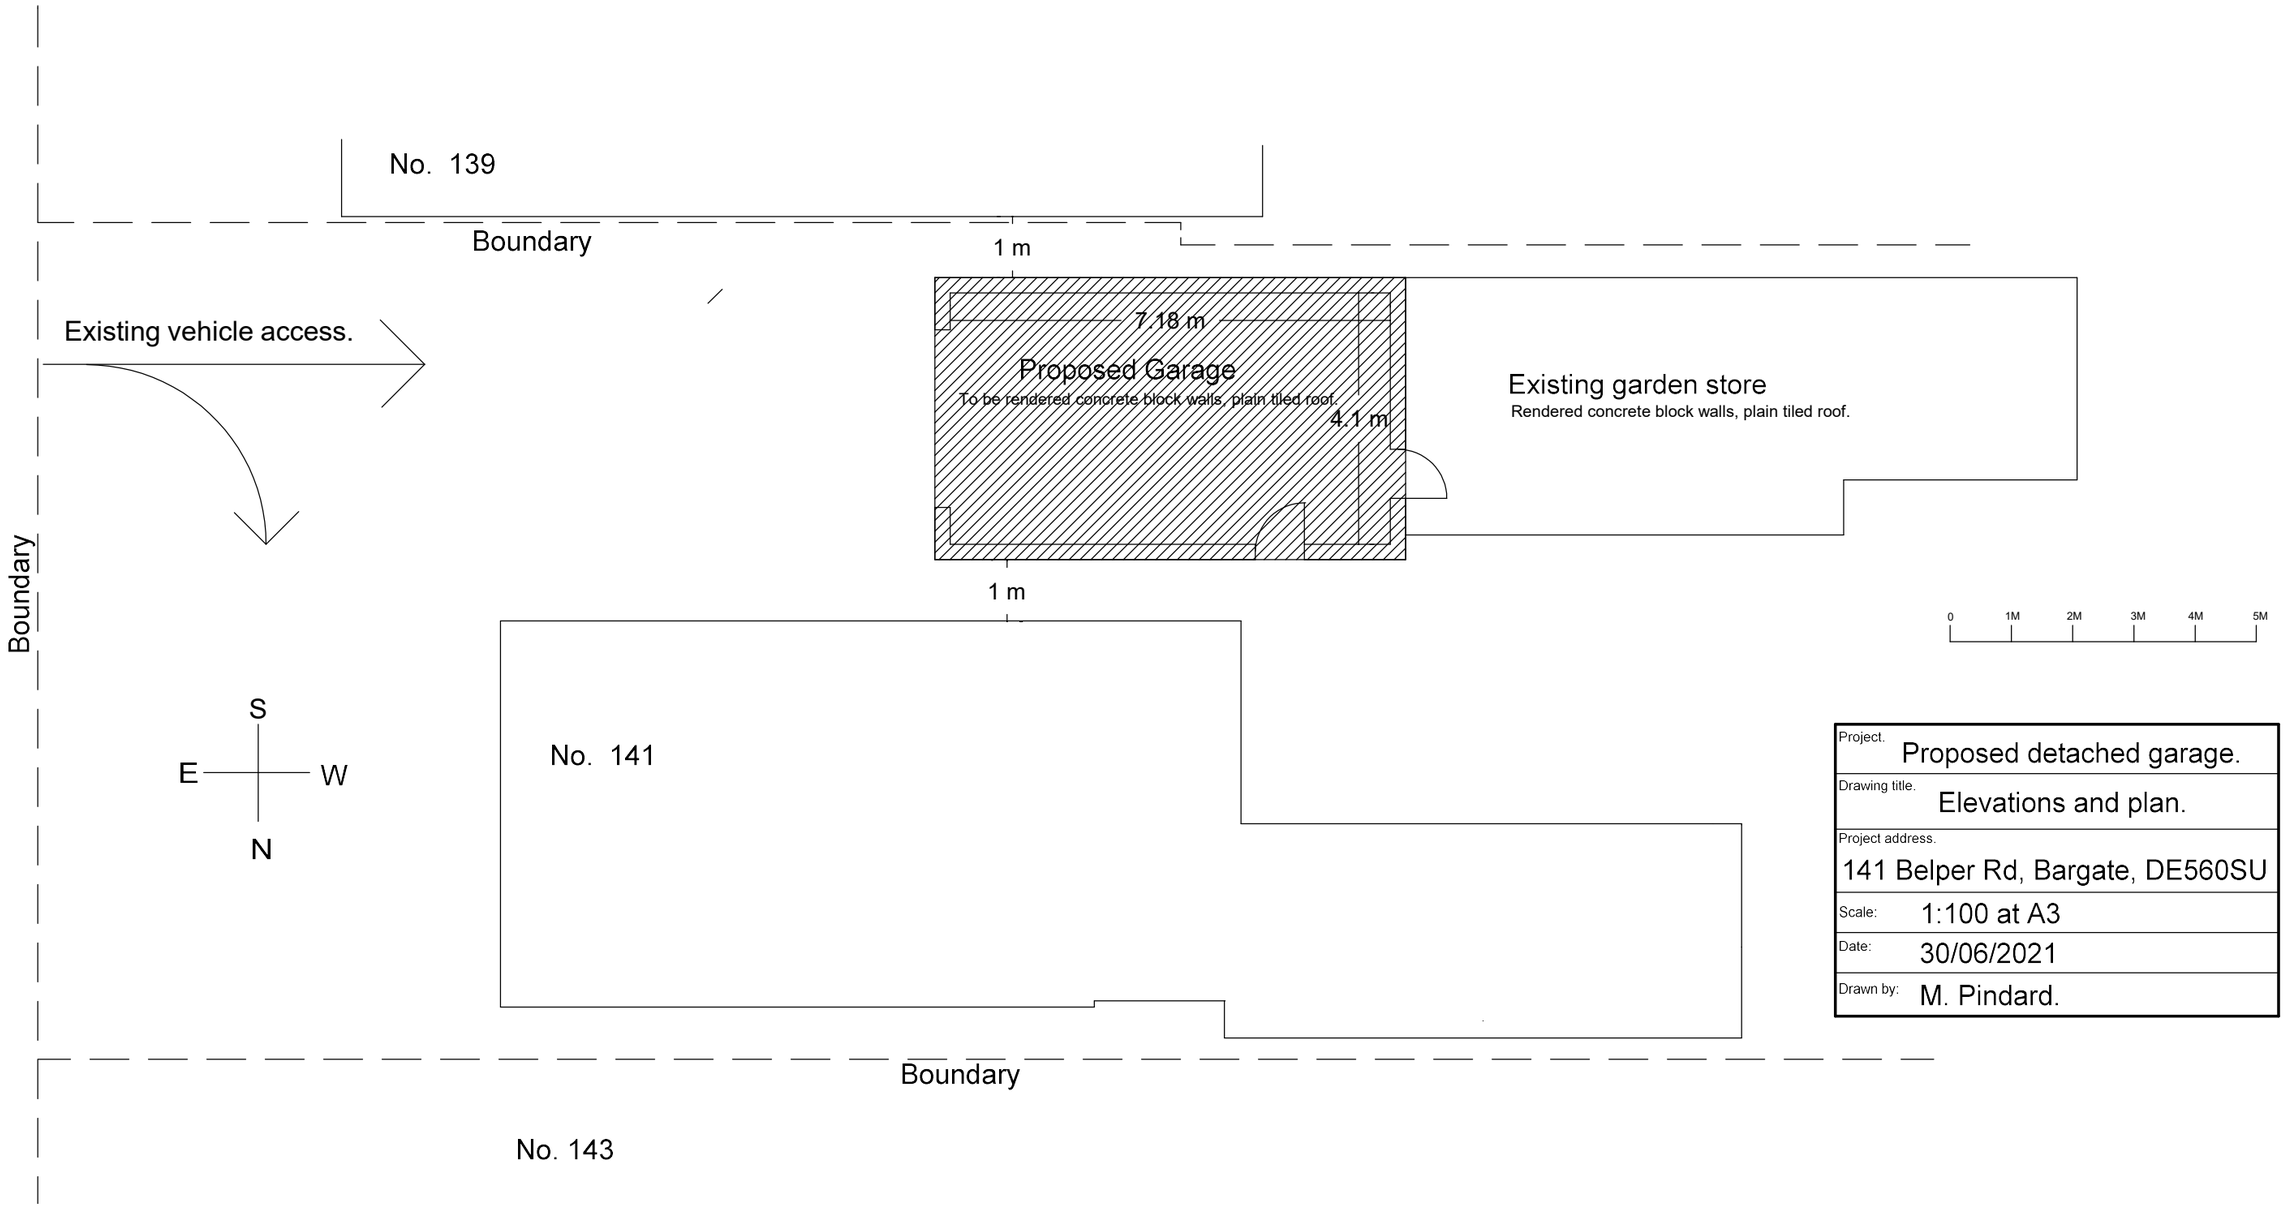

Project.	Proposed detached garage.
Drawing title.	Elevations and plan.
Project address.	141 Belper Rd, Bargate, DE560SU
Scale:	1:100 at A3
Date:	30/06/2021
Drawn by:	M. Pindard.