

EXISTING SOUTH ELEVATION 1:100

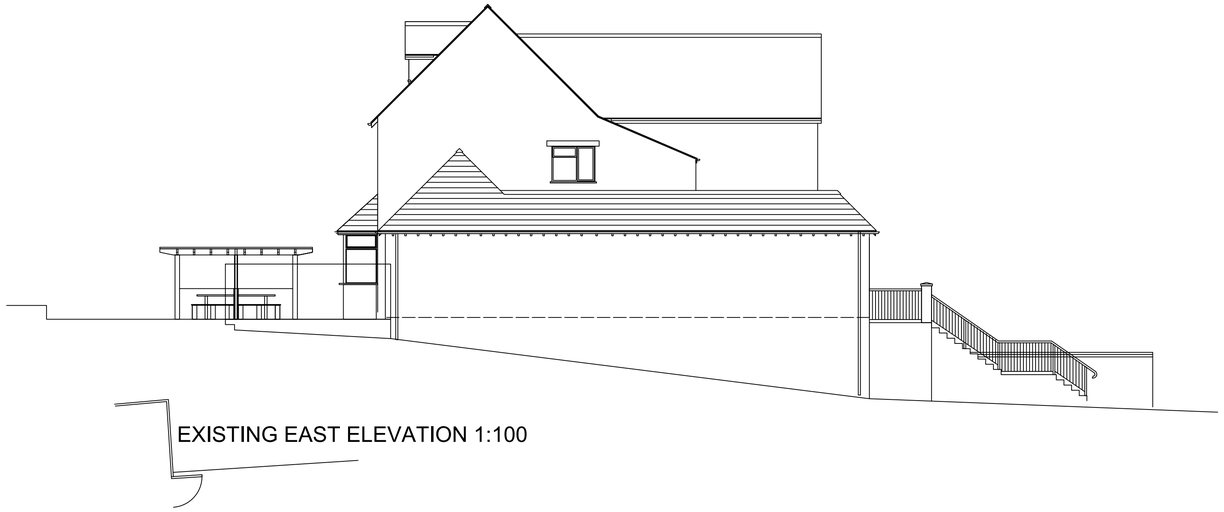

EXISTING EAST ELEVATION 1:100



EXISTING WEST ELEVATION 1:100

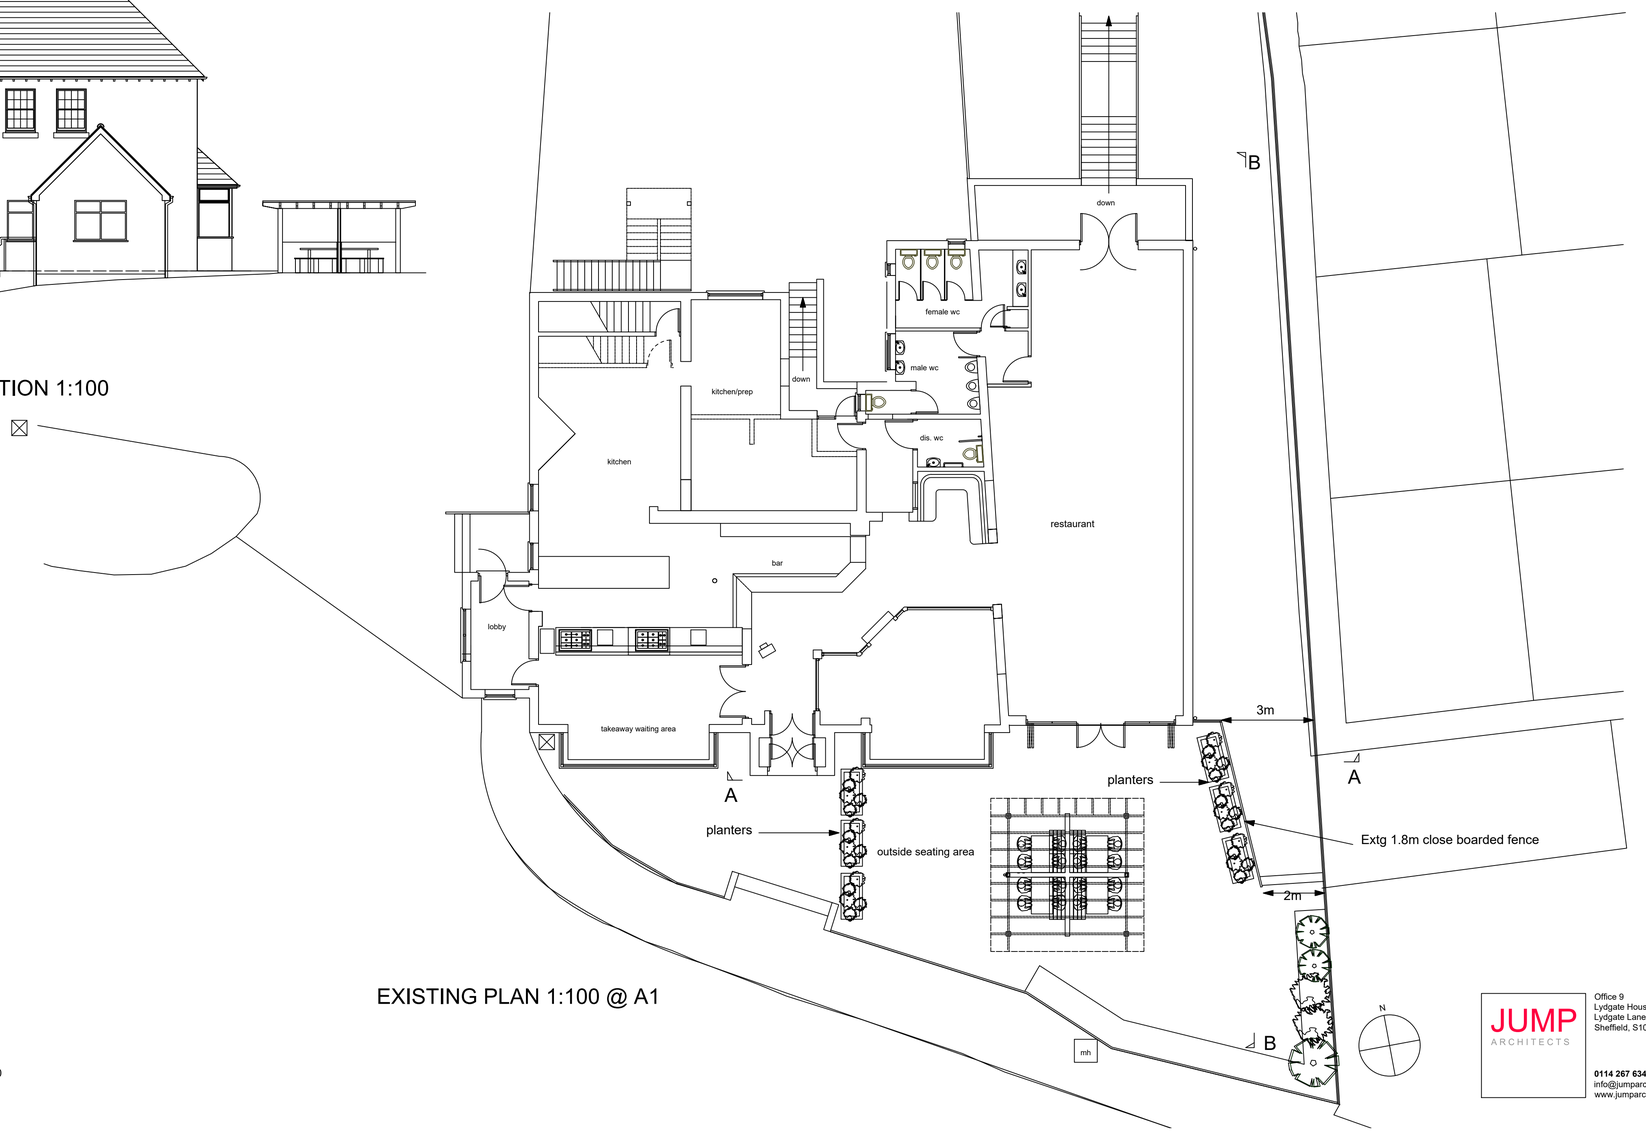

EXISTING PLAN 1:100 @ A1

Scale 1:100 0 2 4 6 8 10

Rev A 01-07-21 Plan label corrected.

JUMP ARCHITECTS
Office 9
Lydgate House
Lydgate Lane
Sheffield, S10 5FH
0114 267 6344
info@jumparchitects.com
www.jumparchitects.com

Project: Seafish Restaurant, 68 Cromford Road, Ripley DE5 3FP			
Title: Existing Ground Floor GA Plan, Elevations			
Date: 03-06-2021	Scale: 1:50	Drg No: J21-011 A-101	Rev: A
Drawn	Checked		

Copyright of this drawing is with JUMP Architects Ltd. Do not scale from this drawing. All dimensions are to be verified prior to construction, any discrepancies on this drawing are to be reported to JUMP Architects Ltd.