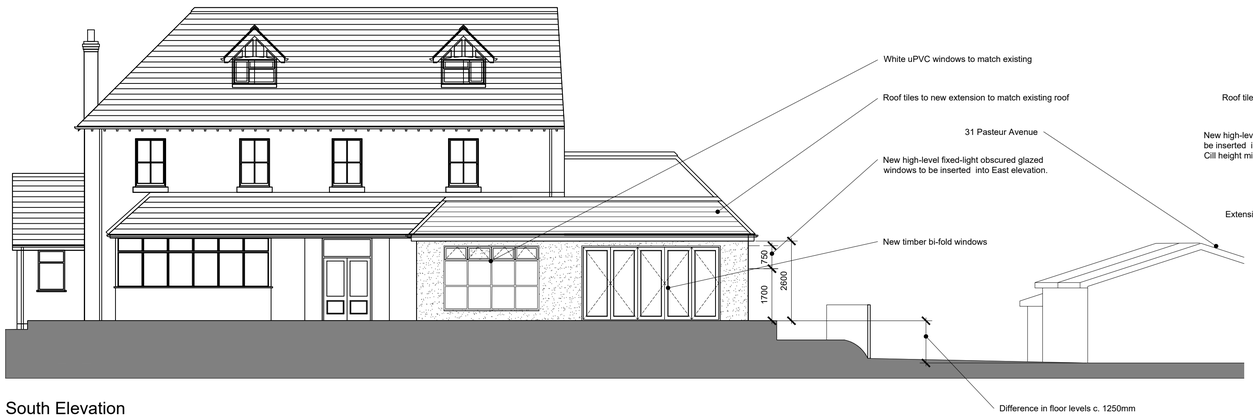

South Elevation



Proposed East Elevation

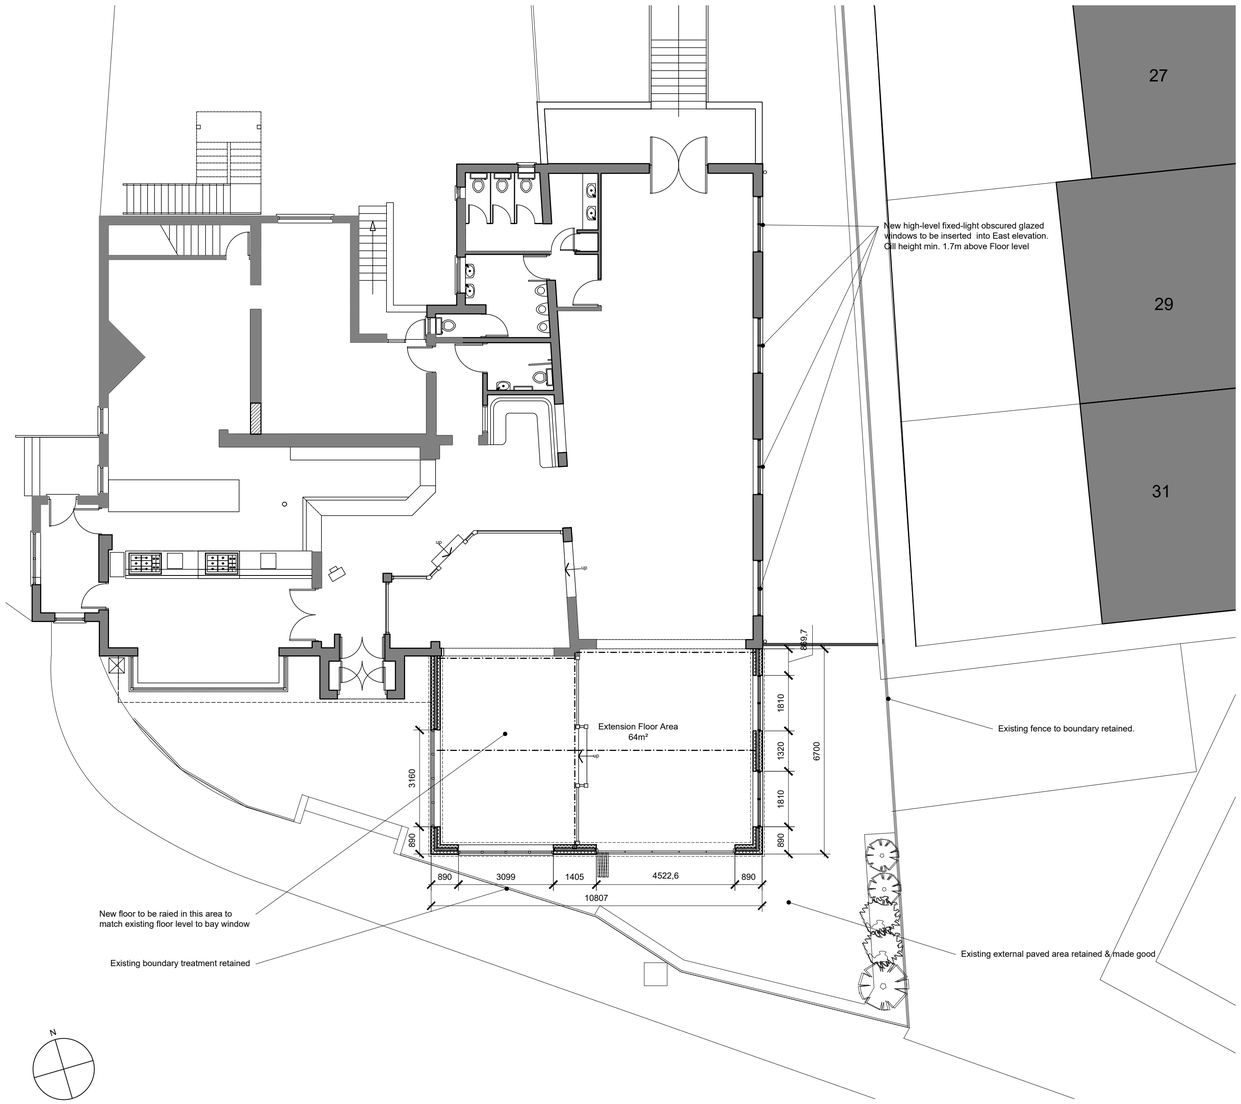

Ground Floor Plan



Proposed West Elevation

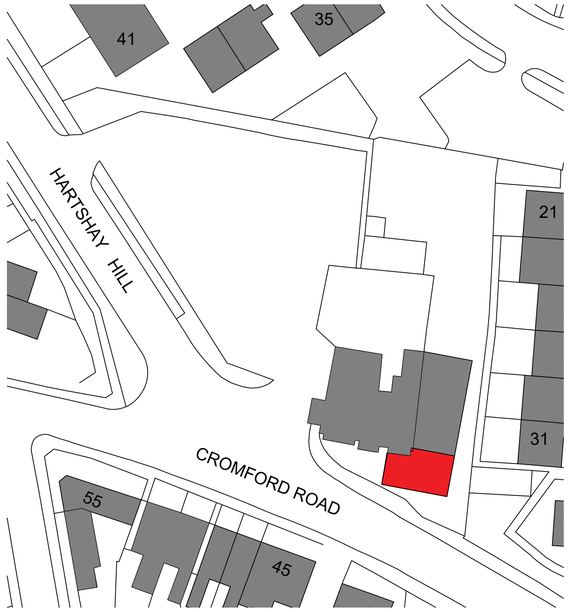

Block Plan scale 1:500 @A1

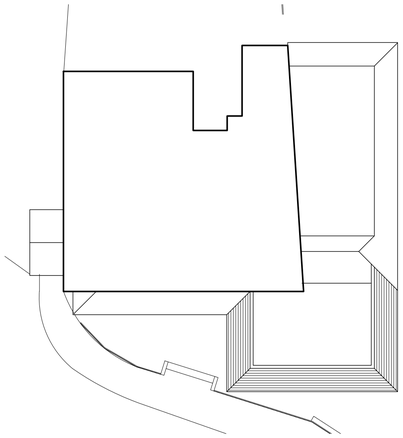

Proposed Roof Plan scale 1:200

N

Scale 1:100 0 2 4 6 8 10

Rev A 01-07-21 DRAFT label removed.

JUMP ARCHITECTS
Office 9
Lydgate House
Lydgate Lane
Sheffield, S10 5FH
0114 267 6344
info@jumparchitects.com
www.jumparchitects.com

Project	Seafish Restaurant, 68 Cromford Road, Ripley DE5 3FP
Title	Proposed Ground Floor GA Plan, Elevations
Date 03-06-2021 / Scale 1:50 / Drg No J21-011 A-105 / Rev. A	
Drawn / Checked	

Copyright of this drawing is with JUMP Architects Ltd. Do not scale from this drawing. All dimensions are to be verified prior to construction, any discrepancies on this drawing are to be reported to JUMP Architects Ltd.