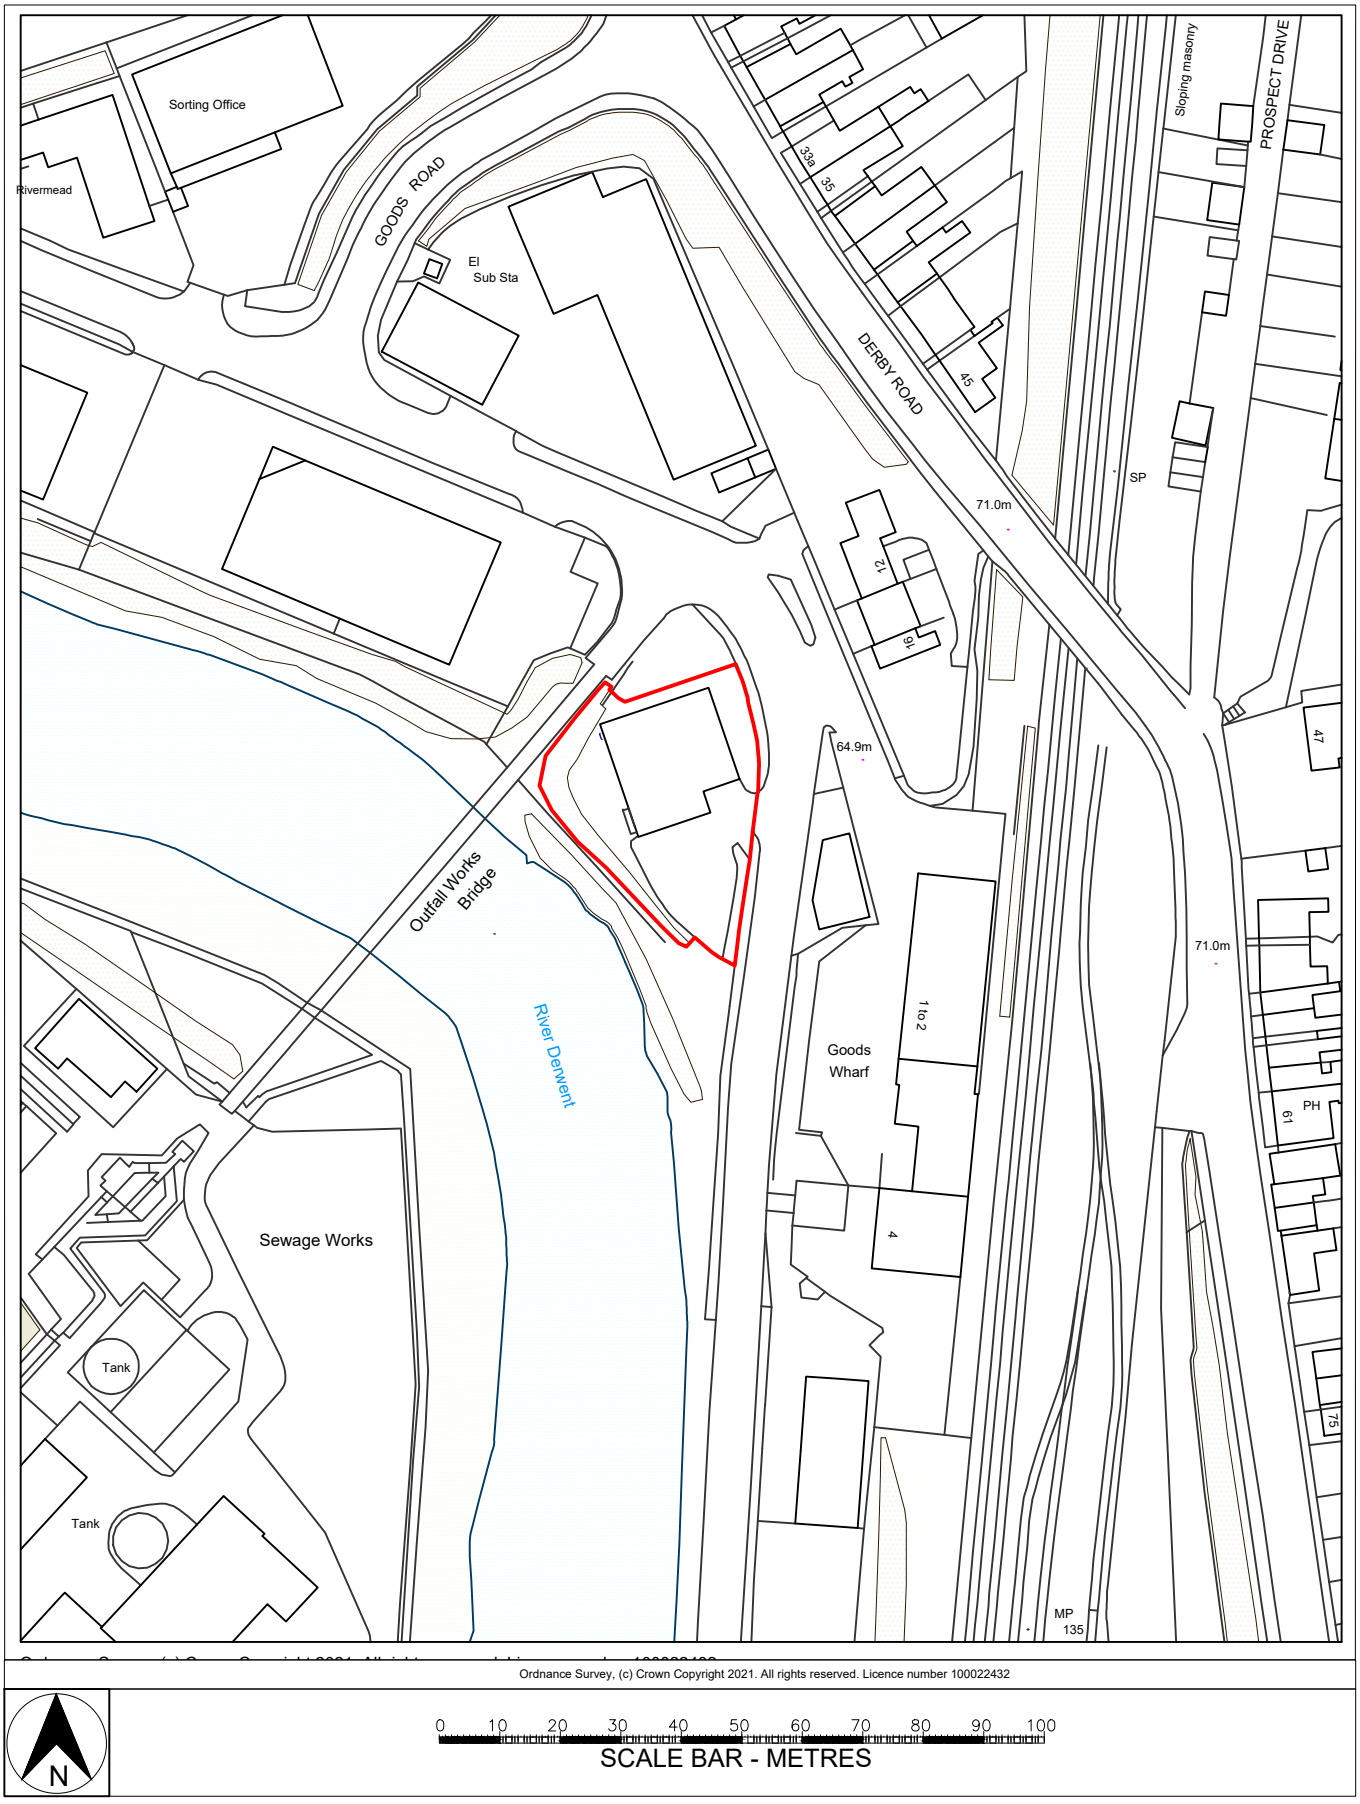


Ordnance Survey, (c) Crown Copyright 2021. All rights reserved. Licence number 100022432

The use of this data/drawing by the recipient acts as an agreement of the following statements.
If you do not agree with any of the following information supplied to you please do not use the data/drawing and report any discrepancies in writing to Bradley Mason LLP before proceeding.
All drawings are based upon mapping information supplied by Promap/Ordnance Survey.

Property of Bradley Mason LLP Windsor House, Cornwall Road, Harrogate, HG1 2PW.
All rights of the copyright holders reserved. Unauthorised copying, hiring, lending of this data for financial or commercial gain is prohibited

| Rev No. | Revision | Sign | Date |
|---|---|---|---|
| - | - | - | - |
| | First Issue | RP | 26.06.21 |

| Drg No: | Rev: | Sheet: | Scale: |
|---|---|---|---|
| 1821077/L | - | 1/1 | 1:1250 @ A4 |

| Date Drawn: | Drawn By: | Checked By: |
|---|---|---|
| 26.06.21 | RP | - |

DRAWN ON AUTOCAD 2007

Property of Bradley Mason LLP Windsor House, Cornwall Road, Harrogate, HG1 2PW. All rights of the copyright holders reserved. Unauthorised copying, hiring, lending of this data for financial or commercial gain is prohibited

PROJECT:

Location

Plan

Toolstation Limited

Unit 9,

Riverside Goods Road, off Derby Road,

Belper DE56 1UU

Bradley-Mason
project management

Windsor House, Cornwall Road,
Harrogate, HG1 2PW
Tel: 01423 611604
www.bradley-mason.com