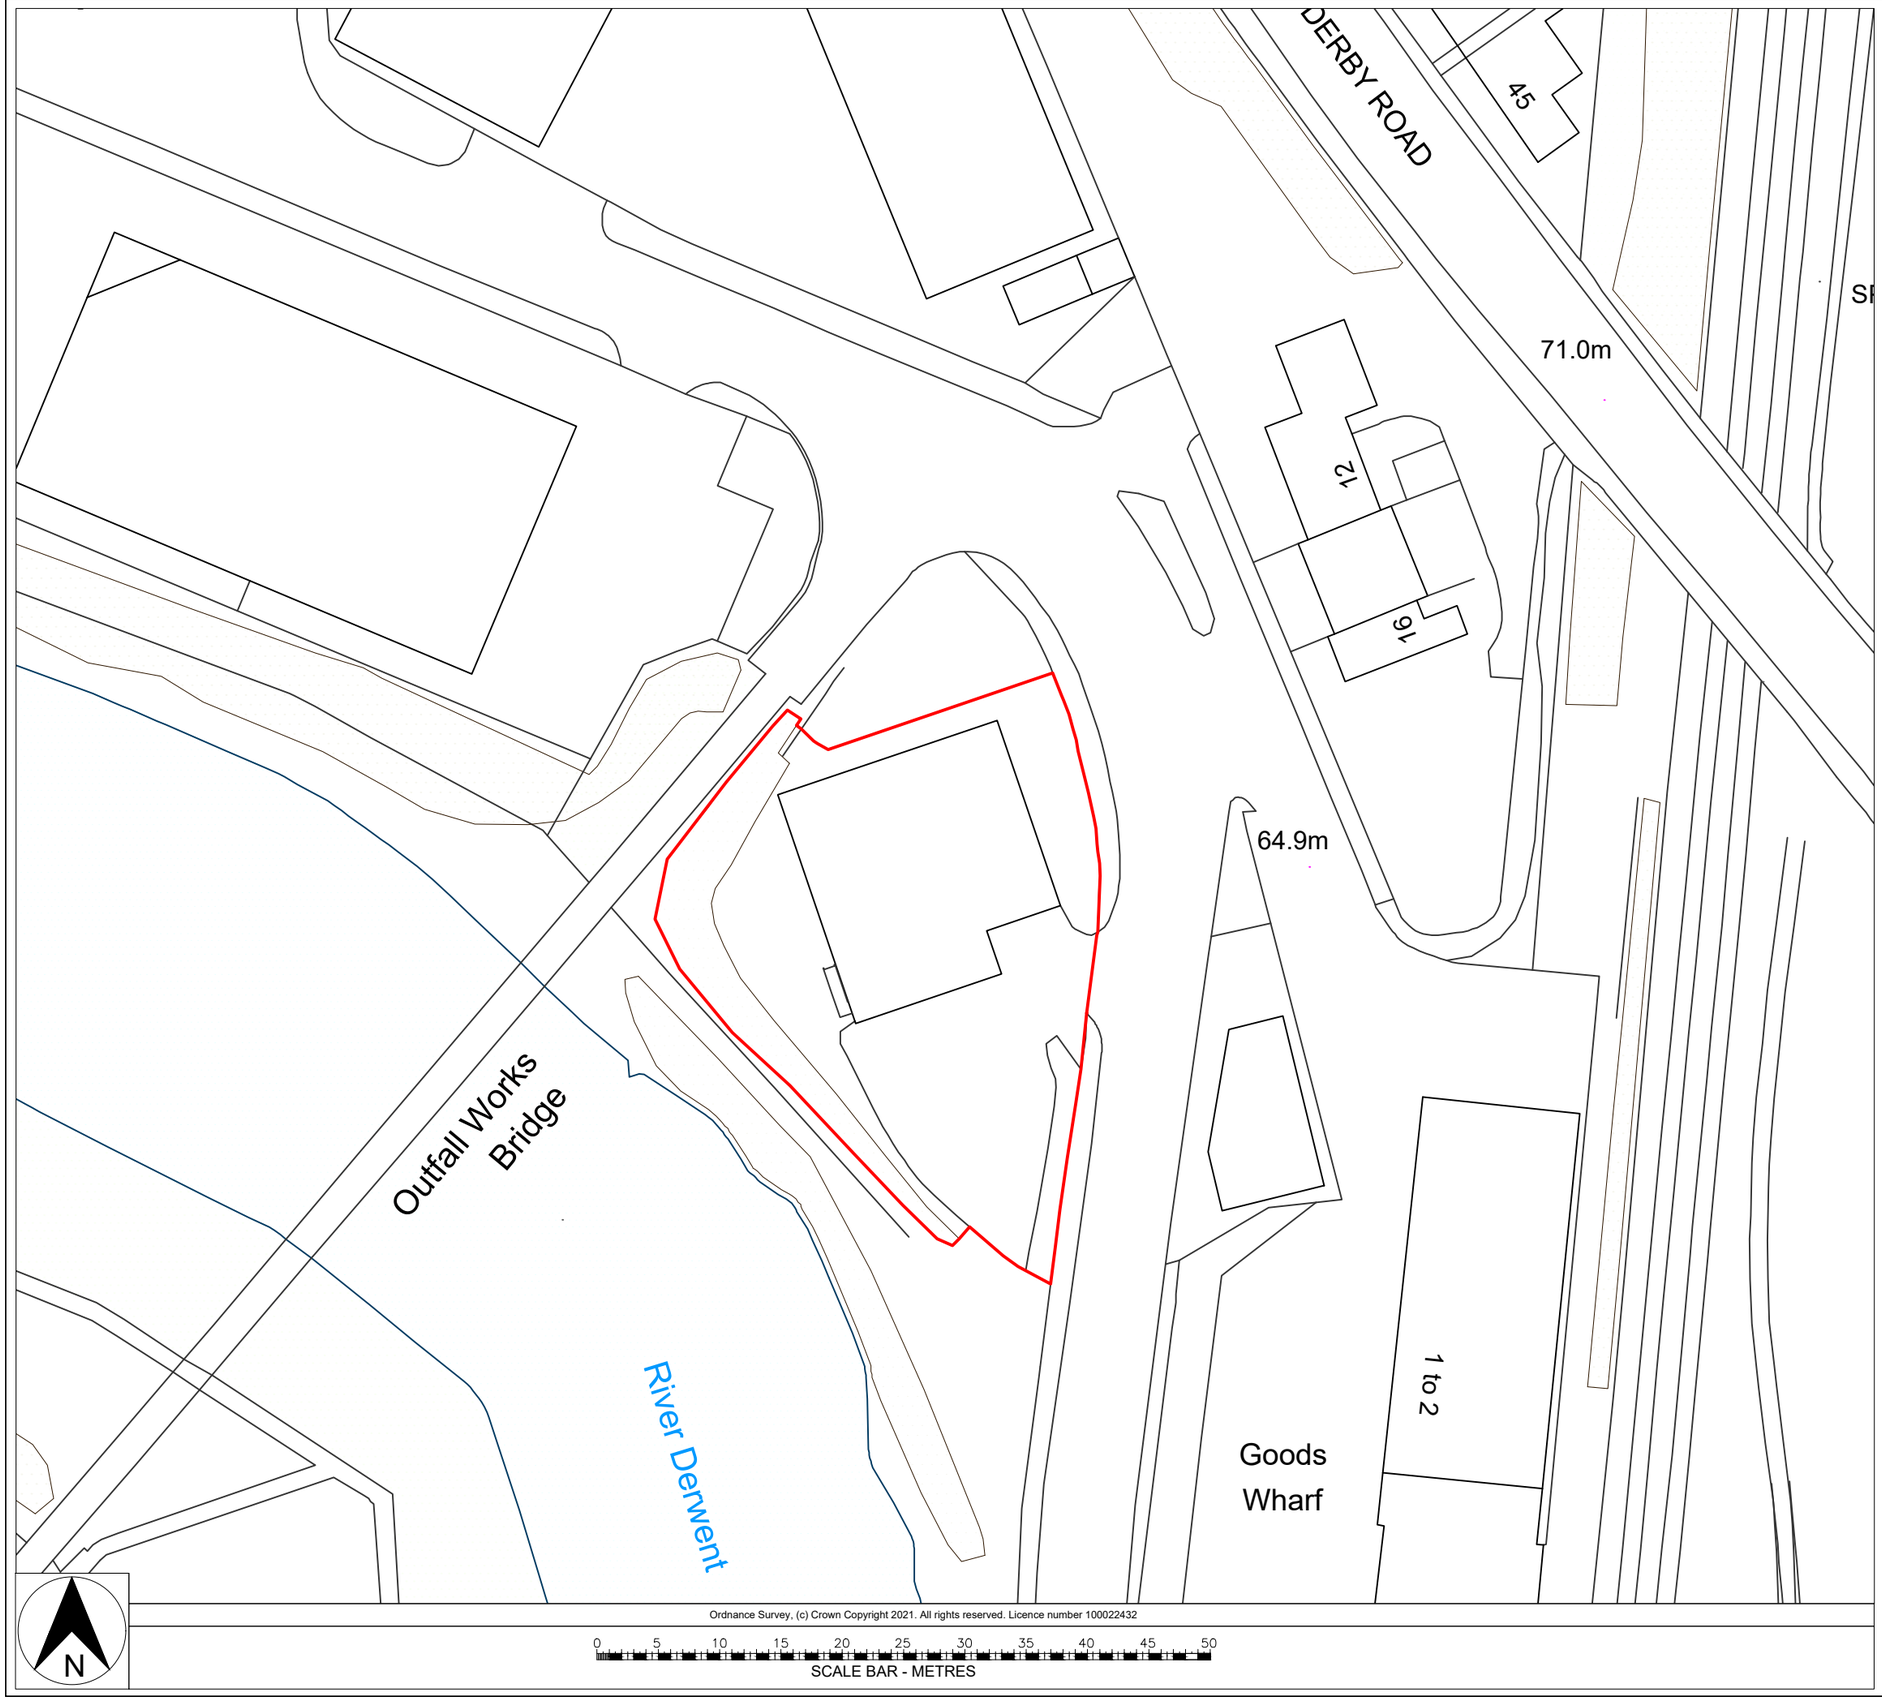

Ordnance Survey, (c) Crown Copyright 2021. All rights reserved. Licence number 100022432

The use of this data/drawing by the recipient acts as an agreement of the following statements.
If you do not agree with any of the following information supplied to you please do not use the data/drawing and report any discrepancies in writing to Bradley Mason LLP before proceeding.
All drawings are based upon site information supplied by third parties/sub contractors and as such their accuracy cannot be guaranteed.
All features are approximate and subject to clarification by a detailed survey, statutory service enquiries and confirmation of the legal boundaries.
CHECK ALL DIMENSIONS ON SITE.
DO NOT SCALE THE DRAWING.
USE FIGURED DIMENSIONS IN ALL CASES.
ALL DIMENSIONS TO BE IN METRIC STANDARDS UNLESS STATED OTHERWISE.

NOTES:
ALL FIGURED DIMENSIONS MUST BE CHECKED ON SITE PRIOR TO MANUFACTURE OF FITTINGS,
ORDERING OF MATERIALS AND EQUIPMENT AND COMMENCING ON SITE.
DO NOT SCALE FROM DRAWING.
ANY CONFLICTING INFORMATION FOUND ON THE DRAWING MUST BE REPORTED FOR CLARIFICATION.
ALL MATERIALS AND WORKMANSHIP TO BE IN ACCORDANCE WITH RELEVANT AND CURRENT BRITISH STANDARDS AND CODES OF PRACTICE.

Bradley-Mason
project management

Windsor House, Cornwall Road,
Harrogate, HG1 2PW
Tel: 01423 611604
www.bradley-mason.com

PROJECT:

Site

Block Plan

Toolstation Limited

Unit 9,

Riverside Goods Road, off Derby Road,

Belper DE56 1UU

-	-	-	-
	First Issue	OS/RP	25.06.21
Rev No.	Revision	Sign	Date

Drg No:	Rev:	Sheet:	Scale:
1821077/B	-	1/1	1:500 @ A3

Date Drawn:	Drawn By:	Checked By:
25.06.21	OS/RP	-

DRAWN ON AUTOCAD 2006

Property of Bradley Mason LLP Windsor House, Cornwall Road, Harrogate, HG1 2PW. All rights of the copyright holders reserved. Unauthorised copying, hiring, lending of this data for financial or commercial gain is prohibited