COPYRIGHT ©
This drawing is copyright and issued to you in confidence. It must not be copied, used or disclosed, in whole or in part, to third parties without our written permission. It remains the property of JSA Design Group Ltd whose registered office is Sadler Bridge Studios, Bold Lane, Derby, DE1 3NT and must be returned on request.

NOTE:
All dimensions are in millimetres unless stated otherwise. If in doubt ask. Do not scale from this drawing.

MODEL REF.
****

REVISIONS.

Ref.	Note.	By.	Date.
-	-	-	00/00/00
-	-	-	00/00/00

LEGEND.
Application Boundary

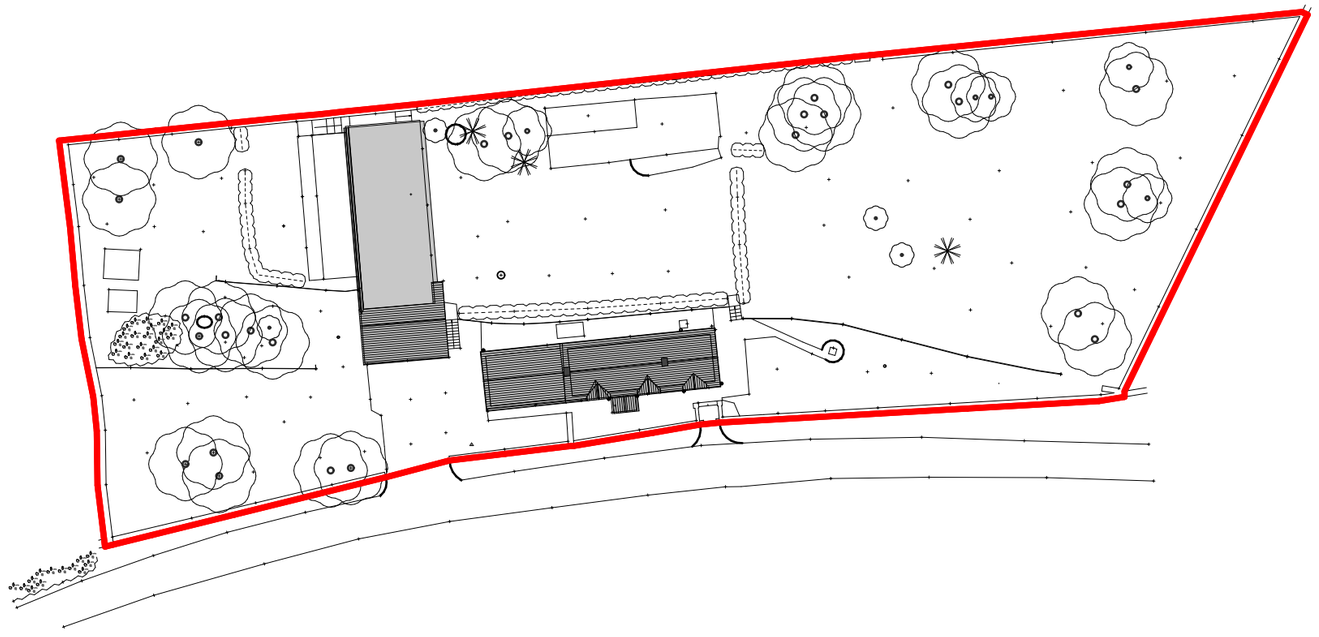

N

EXISTING - BLOCK PLAN.
002. *1:500*

SCALE 1:500 0m 10 20

JSA|ARCHITECTS
DIFFERENT. BY DESIGN.
01332 460044 hello@jsa.design www.jsa.design

CLIENT.
Ian Green

PROJECT.
Long Chimney Cottage, Shottle, Belper, Derbyshire, DE56 2DT

DRAWING.
Existing Block Plan

SCALE.	SHEET SIZE.	DRAWN BY.	CHECKED.
1:500	A3	PJ	JS

PROJECT NO.	DWG. NO.	REV.
A19-038	002	-

DATE.	STATUS.
18/02/2020	PRELIMINARY