COPYRIGHT ©
This drawing is copyright and issued to you in confidence. It must not be copied, used or disclosed, in whole or in part, to third parties without our written permission. It remains the property of JSA Design Group Ltd whose registered office is Sadler Bridge Studios, Bold Lane, Derby, DE1 3NT and must be returned on request.

NOTE:
All dimensions are in millimetres unless stated otherwise. If in doubt ask. Do not scale from this drawing.

MODEL REF.
****

REVISIONS.

Ref.	Note.	By.	Date.
-	-	-	00/00/00
-	-	-	00/00/00

LEGEND.
Application Boundary

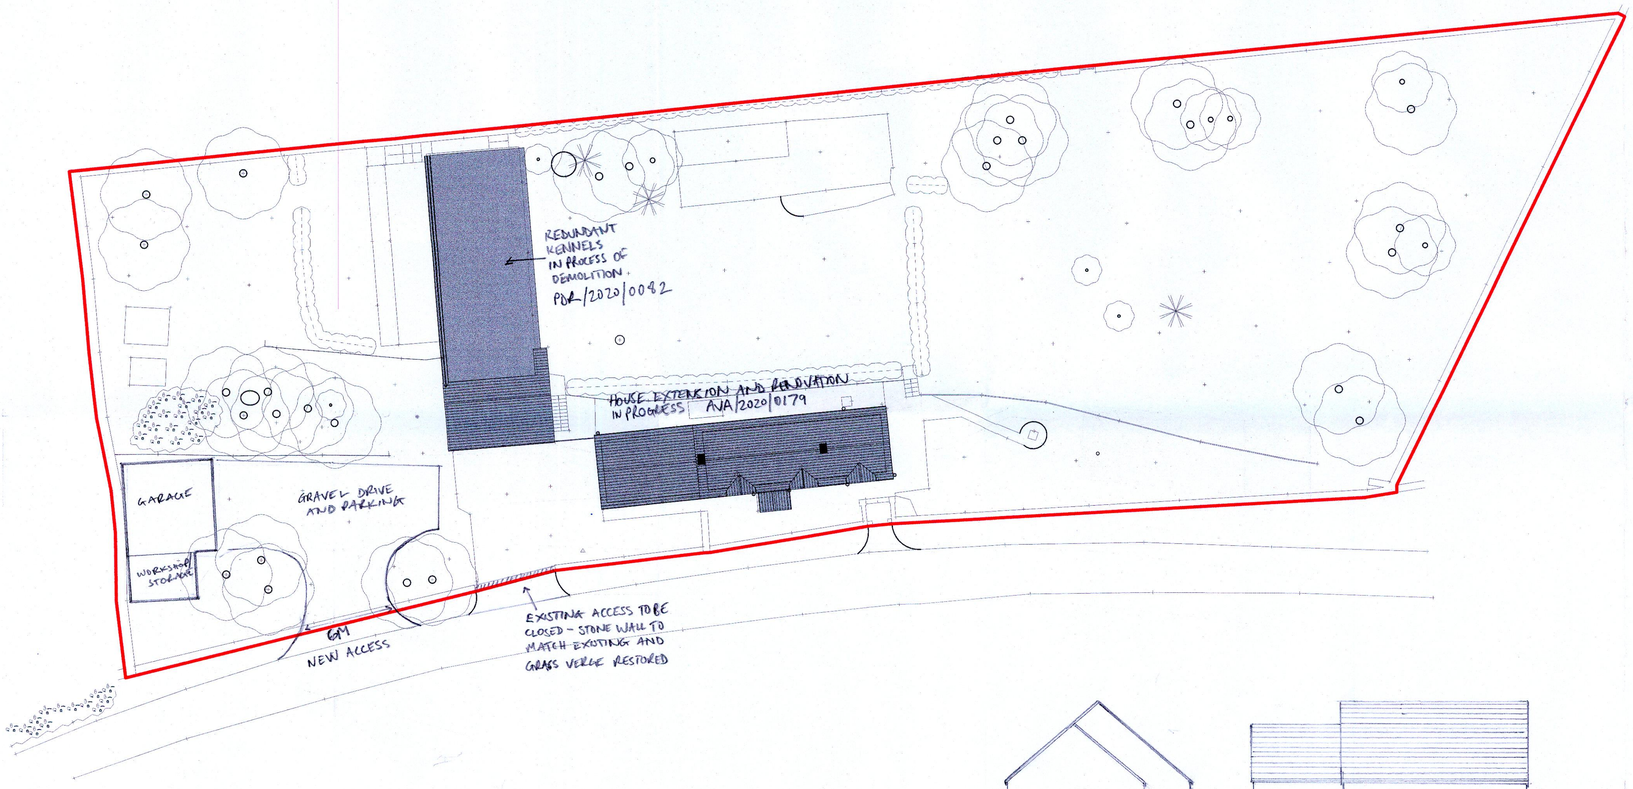

PROPOSED GARAGE
[redacted] - SITE PLAN.
003. 1:200

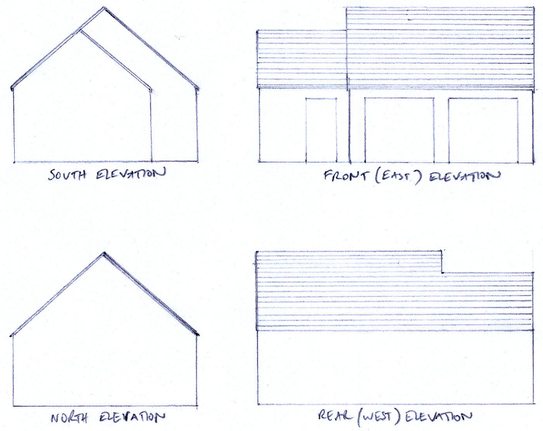

SCALE 1:100

SCALE 1:200 0m 2 4 6 8 10