COPY AS SUBMITTED WITH PLANNING APPLICATION.

MR. A.G. AND MRS. S. SEALS.

TWO STOREY DOMESTIC EXTENSIONS TO HOUSE.

"HOLLY BUSH FARM", PARK LANE,
SOUTH WINGFIELD PARK,
NR ALFRETON, DERBYSHIRE. DE55 7LR.

PROPOSAL DRAWINGS, AS EXISTING DRAWINGS, SITE PLAN, LOCATION PLAN AND AND NOTES.

June 2021.

Prepared by:
ARCHITECTURAL SERVICES.
Clive Yeomans.
15, Chatsworth Avenue,
Crich,
Nr Matlock,
Derbyshire.
DE4 5DY.
Tel. (01773) 856008
Email cliveyeomans@btinternet.com

Job no. **1216**

NORTH

FARM PLAN

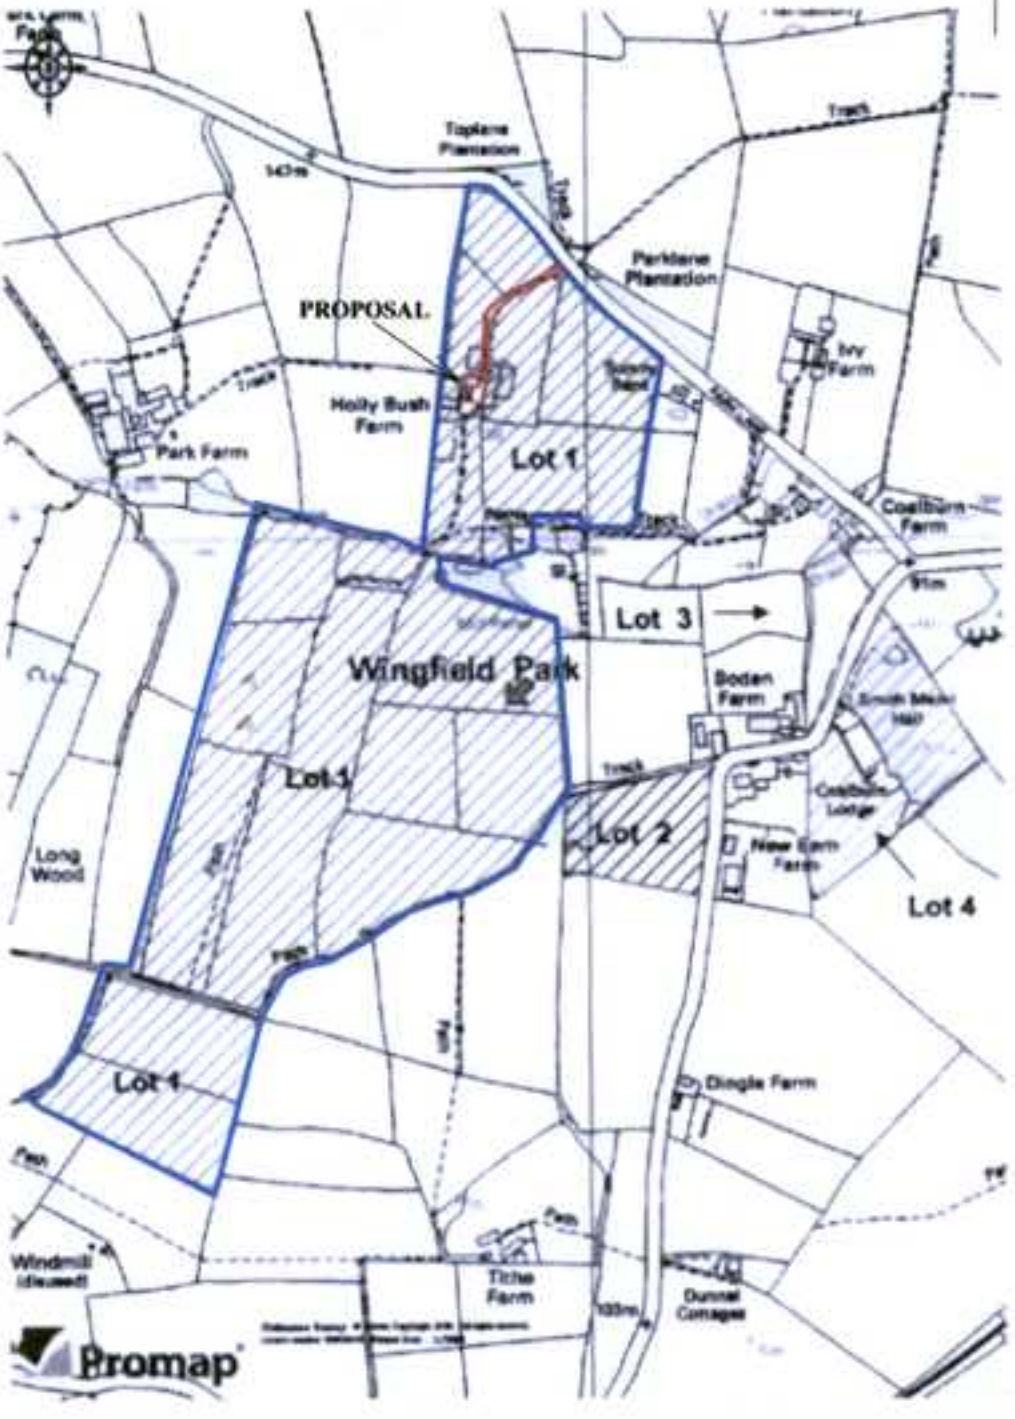

LOCATION PLAN