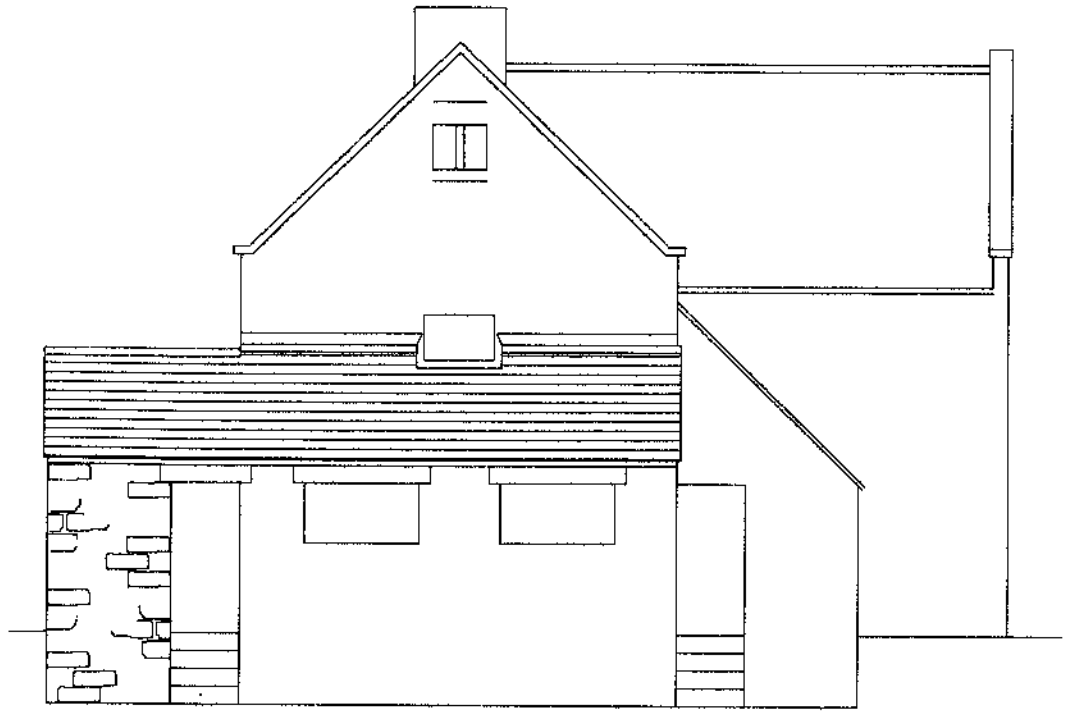

EAST

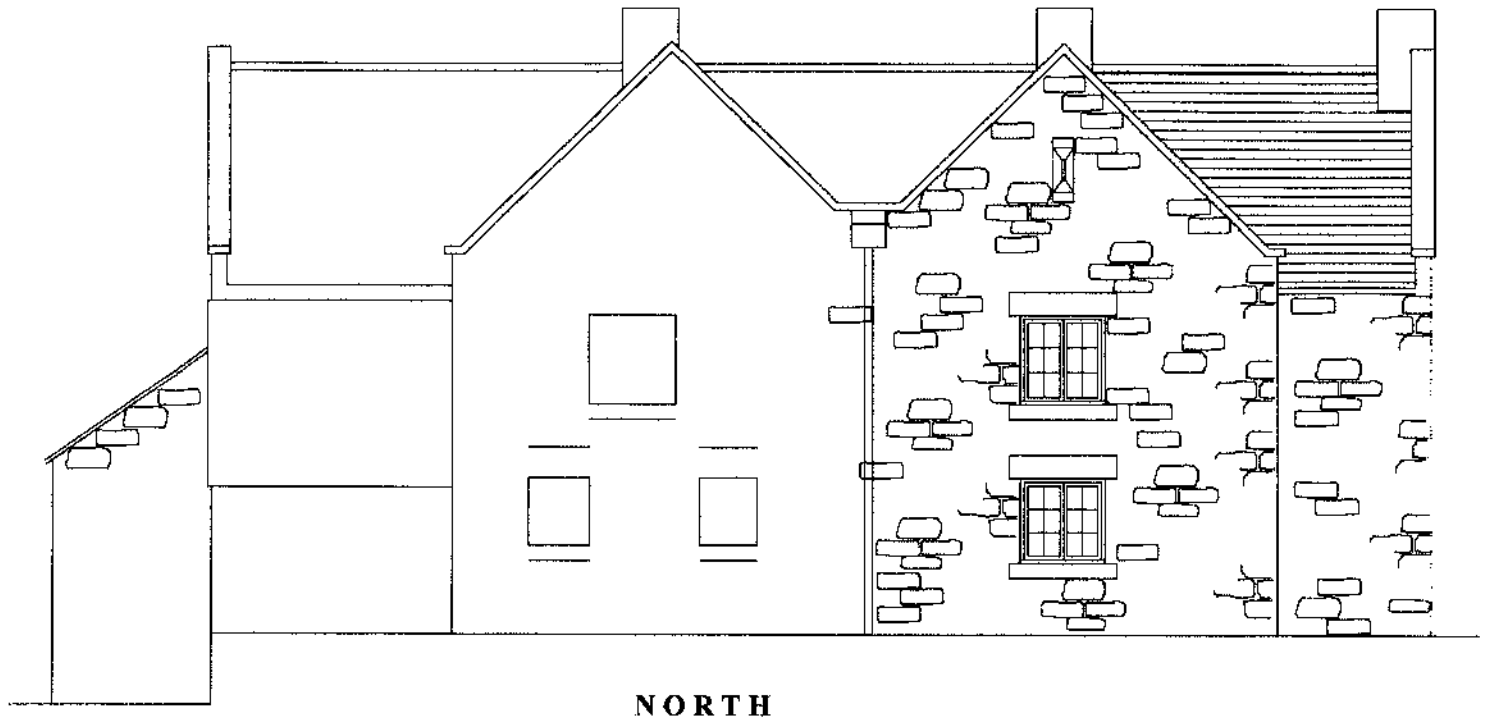

NORTH

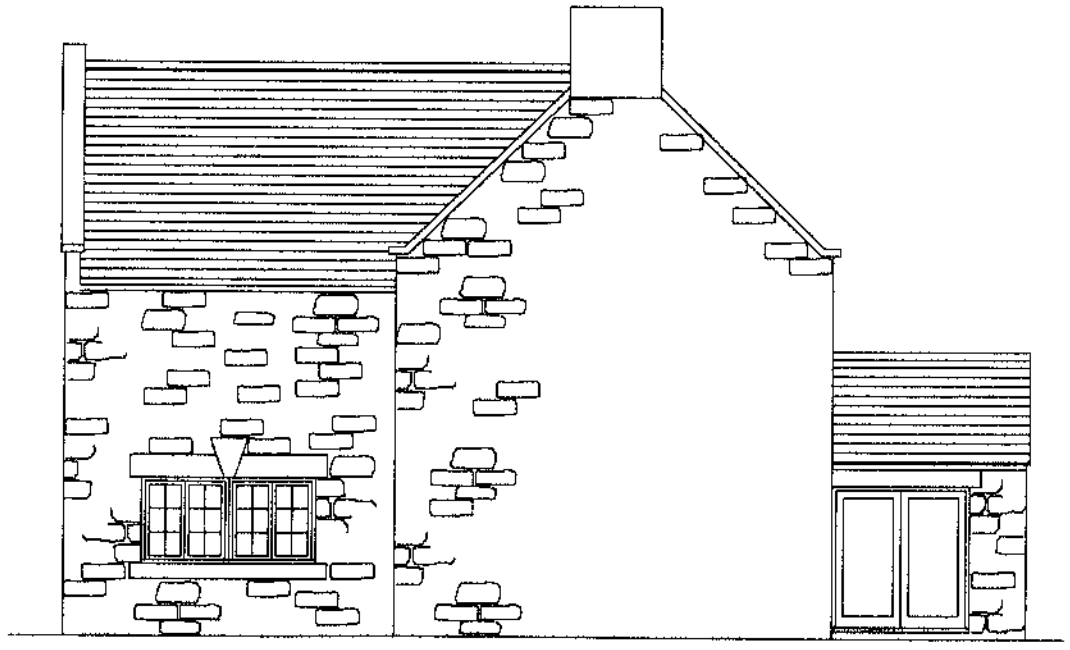

WEST

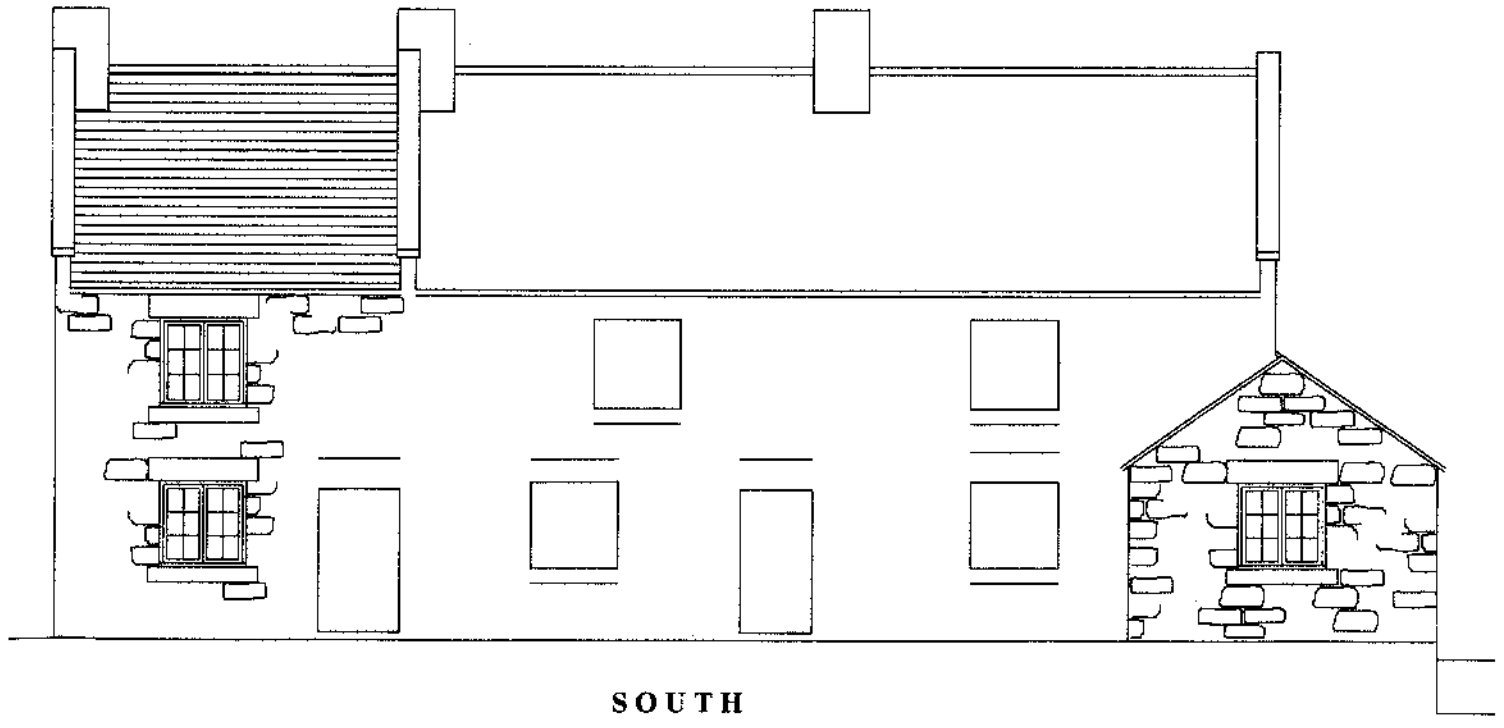

SOUTH

ELEVATIONS
Scale 1 : 100

PROPOSAL