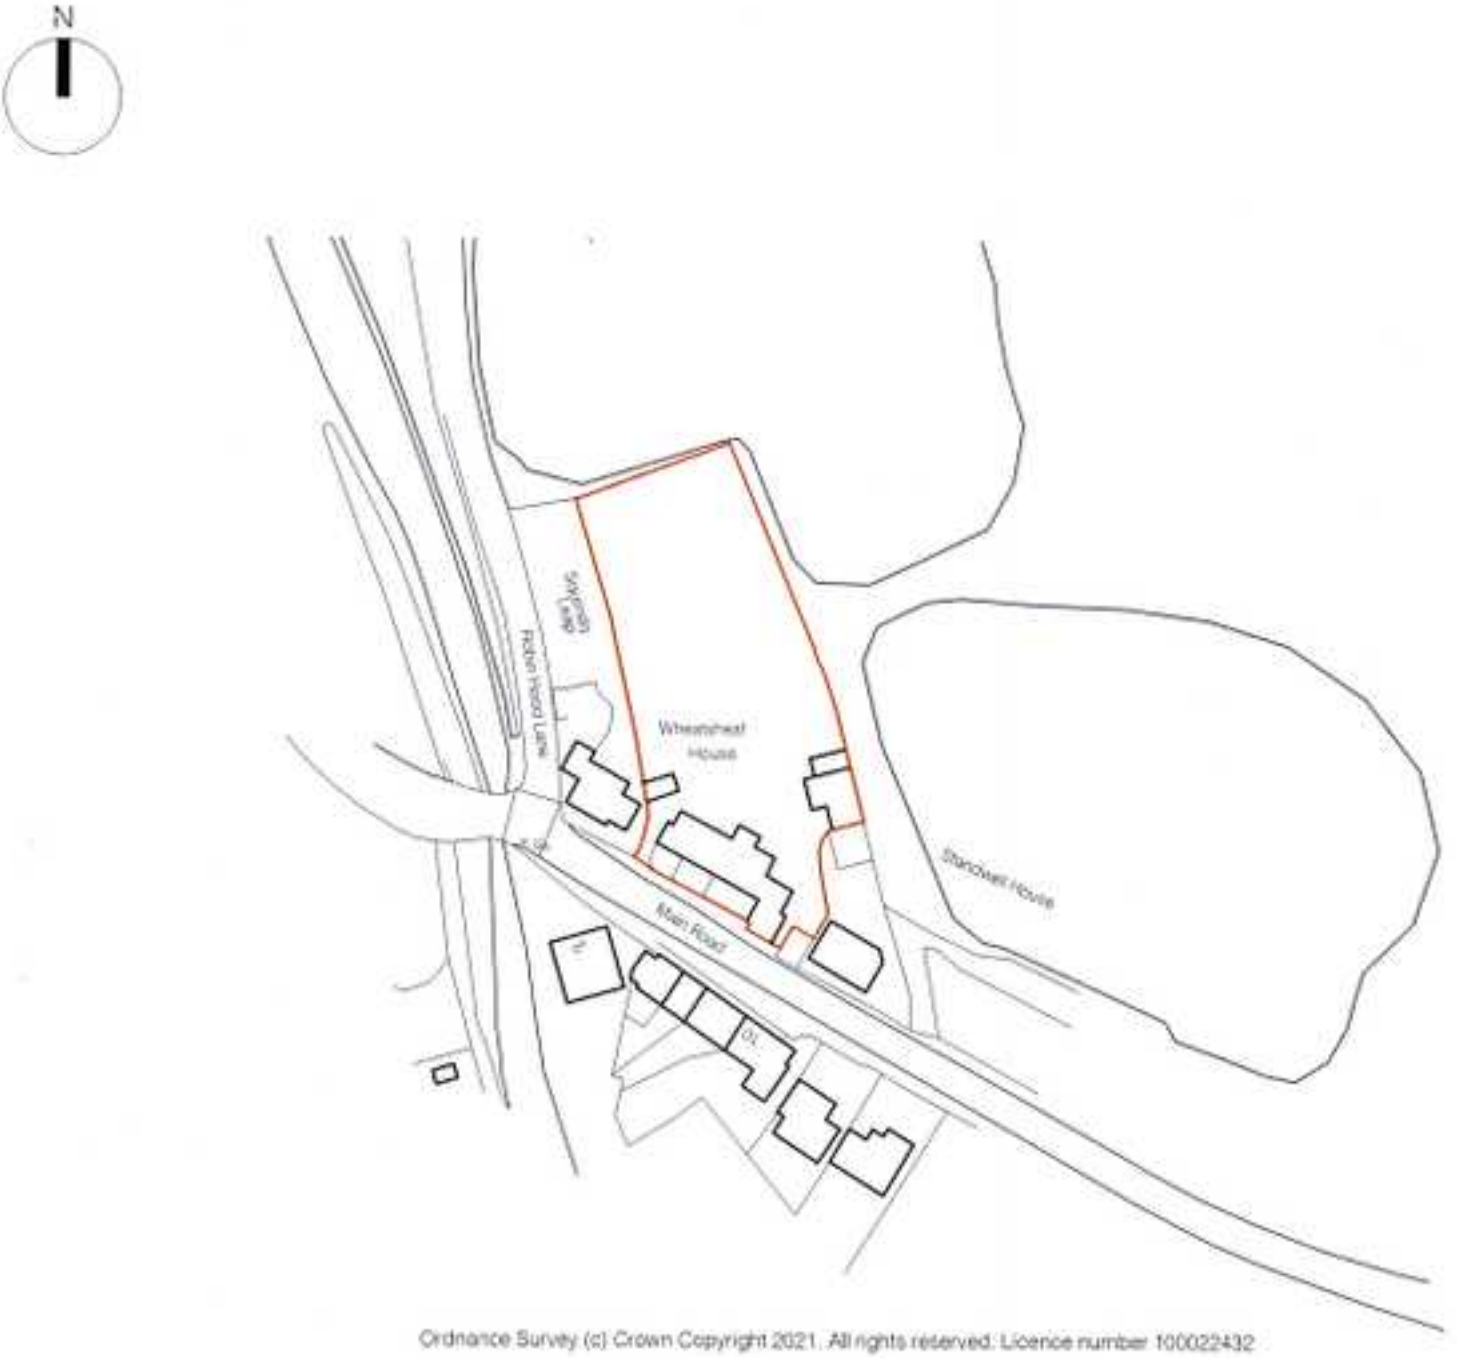

Ordnance Survey (c) Crown Copyright 2021. All rights reserved. Licence number 100022432

P0.1	Issued for Planning	1-8-2021	GPH	MG
Rev.	Description	Date	By	Chk'd

Wheatsheaf House
Whatstandwell, Derbyshire

Site Location Plan

Project Ref.	Scale(s)	Paper Size	Drawn By
WHTSH	1:1250	A4	GPH

Project	Originator	Zone	Level	Type	Role	Number
WHTSH -	MGCONS -	Z1 -	XX -	DR -	Z -	1001

Status	Suitability Description
S0	WORK IN PROGRESS
Revision	Revision Description
P0.1	PLANNING ISSUE

M&G CONSERVATION

This document is copyright of M & G Conservation for the sole use of the intended recipient and we accept no liability whatsoever for its use by an unauthorised person. This document is not to be used for construction purposes. Drawing measurements shall not be obtained by scaling. Users should verify the accuracy of the survey by third parties. Immediately report any discrepancies on this document. This document shall be read in conjunction with associated models, specifications and related consultants documents.